

Department of Architecture
Faculty of Engineering and Planning

Project
Proyek Akhir Sarjana

Judul
High-Rise Apartment di Kawasan Maguwoharjo

Dosen Pembimbing
Ir. Supriyanta, M.Si.

Dosen Penguji
Yulias Pratiwiw, ST, M.Eng

Mahasiswa
Dwi Mairani Manaf
12512086

Judul Gambar
TAMPAK UTARA

Skala 1:300

Arah Mata Angin
U

Keterangan

Page

Total



Department of Architecture Faculty of Engineering and Planning	**Project** Proyek Akhir Sarjana **Judul** *High-Rise Apartment* di Kawasan Maguwoharjo	**Dosen Pembimbing** *Ir. Supriyanta, M.Si.* **Dosen Penguji** *Yulias Pratiwiw, ST, M.Eng*	**Mahasiswa** *Dwi Mairani Manaf* *12512086*	**Judul Gambar** TAMPAK SELATAN **Skala** 1:300	**Arah Mata Angin** U	**Keterangan**	**Page** **Total**



Department of Architecture Faculty of Engineering and Planning	**Project** Proyek Akhir Sarjana **Judul** *High-Rise Apartment* di Kawasan Maguwoharjo	**Dosen Pembimbing** *Ir. Supriyanta, M.Si.* **Dosen Penguji** *Yulias Pratiwiw, ST, M.Eng*	**Mahasiswa** *Dwi Mairani Manaf 12512086*	**Judul Gambar** TAMPAK BARAT **Skala** 1:300	**Arah Mata Angin** U	**Keterangan**	**Page** **Total**



Department of Architecture Faculty of Engineering and Planning

Project
Proyek Akhir Sarjana

Judul
High-Rise Apartment di Kawasan Maguwoharjo

Dosen Pembimbing
Ir. Supriyanta, M.Si.

Dosen Penguji
Yulias Pratiwiw, ST, M.Eng

Mahasiswa
Dwi Mairani Manaf
12512086

Judul Gambar
TAMPAK TIMUR


Skala
1:300


Arah Mata Angin
U


Keterangan

Page


Total

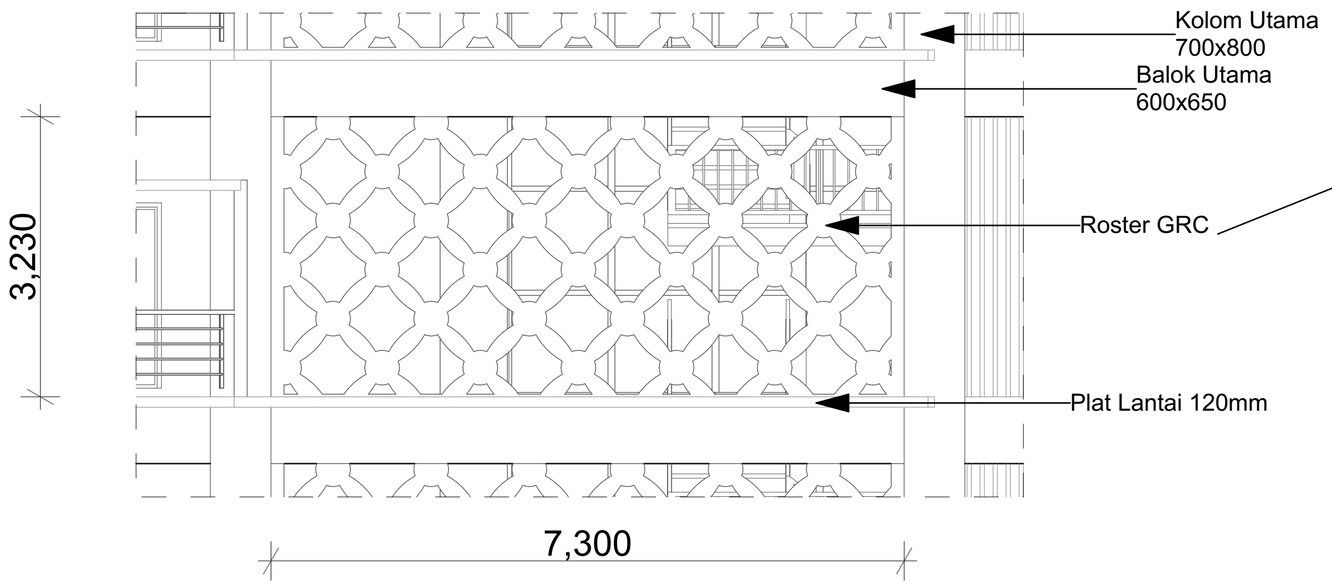

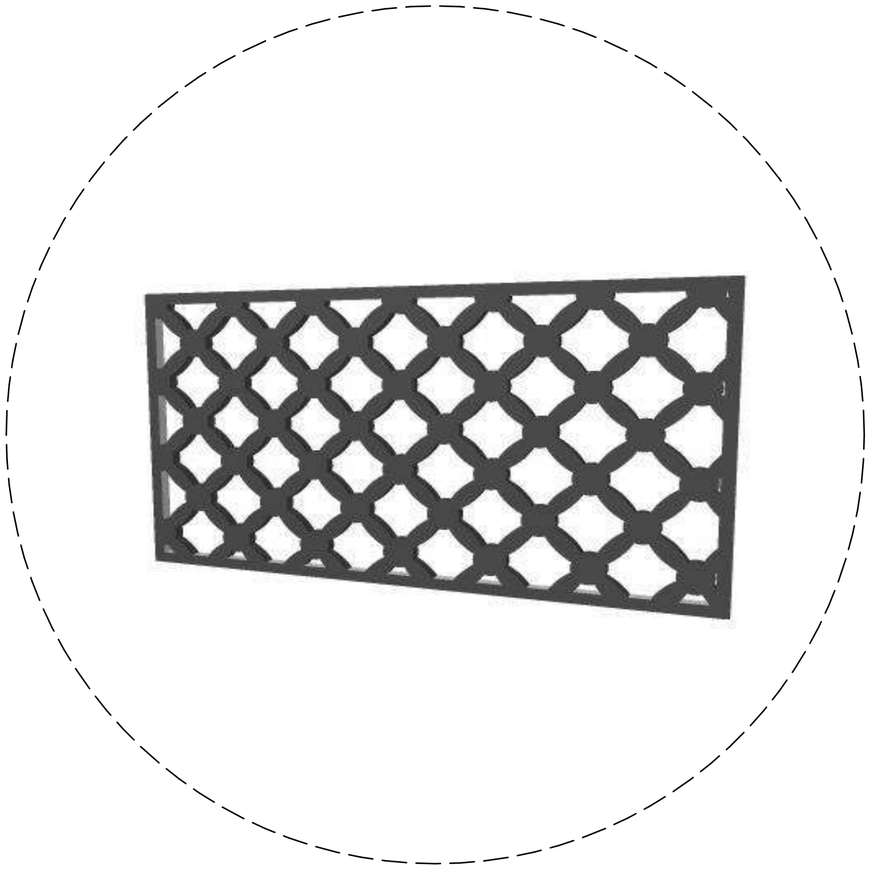


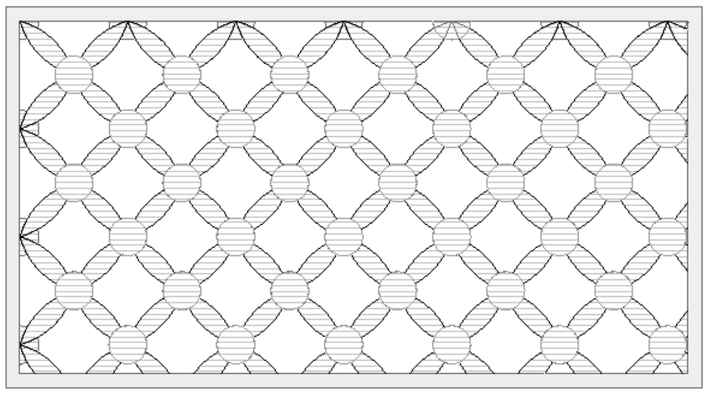

Department of Architecture Faculty of Engineering and Planning	**Project** Proyek Akhir Sarjana **Judul** *High-Rise Apartment* di Kawasan Maguwoharjo	**Dosen Pembimbing** *Ir. Supriyanta, M.Si.* **Dosen Penguji** *Yulia Pratiwi, ST, M.Eng*	**Mahasiswa** *Dwi Mairani Manaf* *12512086*	**Judul Gambar** Detail Selubung Bangunan **Skala** 1:50	**Arah Mata Angin** U	**Keterangan**	**Page** 22 **Total**

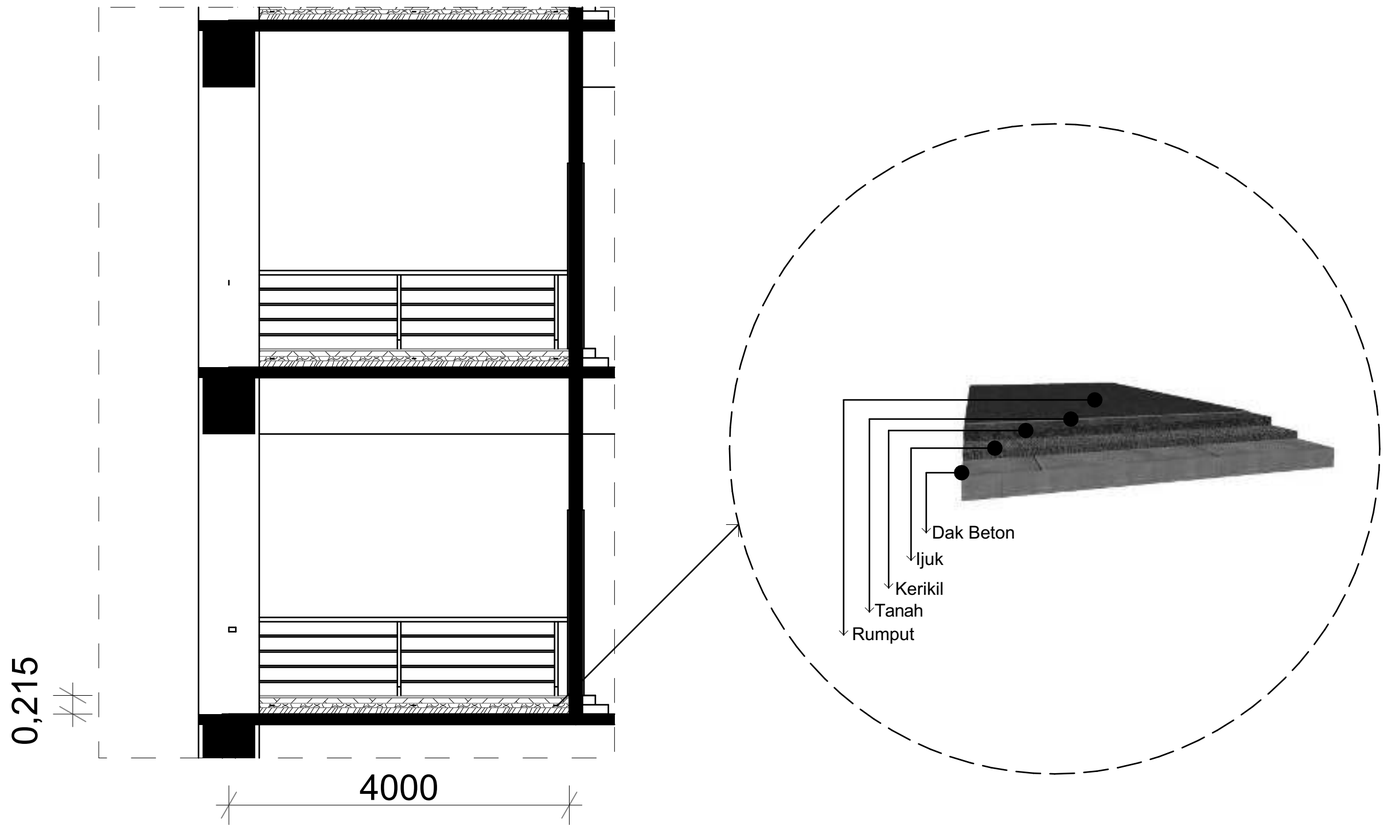

Detail Green Roof
Skala 1:50

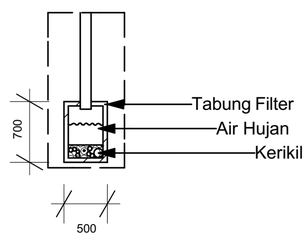


Detail Tabung Filter
Skala 1:50


Department of Architecture Faculty of Engineering and Planning	**Project** Proyek Akhir Sarjana **Judul** *High-Rise Apartment* di Kawasan Maguwoharjo	**Dosen Pembimbing** *Ir. Supriyanta, M.Si.* **Dosen Penguji** *Yulia Pratiwi, ST, M.Eng*	**Mahasiswa** *Dwi Mairani Manaf 12512086*	**Judul Gambar** Detail Arsitektural Khusus **Skala** 1:50	**Arah Mata Angin** U	**Keterangan**	**Page** 23 **Total**




Department of Architecture Faculty of Engineering and Planning	**Project** Proyek Akhir Sarjana **Judul** *High-Rise Apartment* di Kawasan Maguwoharjo	**Dosen Pembimbing** *Ir. Supriyanta, M.Si.* **Dosen Penguji** *Yulia Pratiwi, ST, M.Eng*	**Mahasiswa** *Dwi Mairani Manaf* *12512086*	**Judul Gambar** Detail interior (denah furnitur) **Skala** 1:250	**Arah Mata Angin** U	**Keterangan**	**Page** 24 **Total**

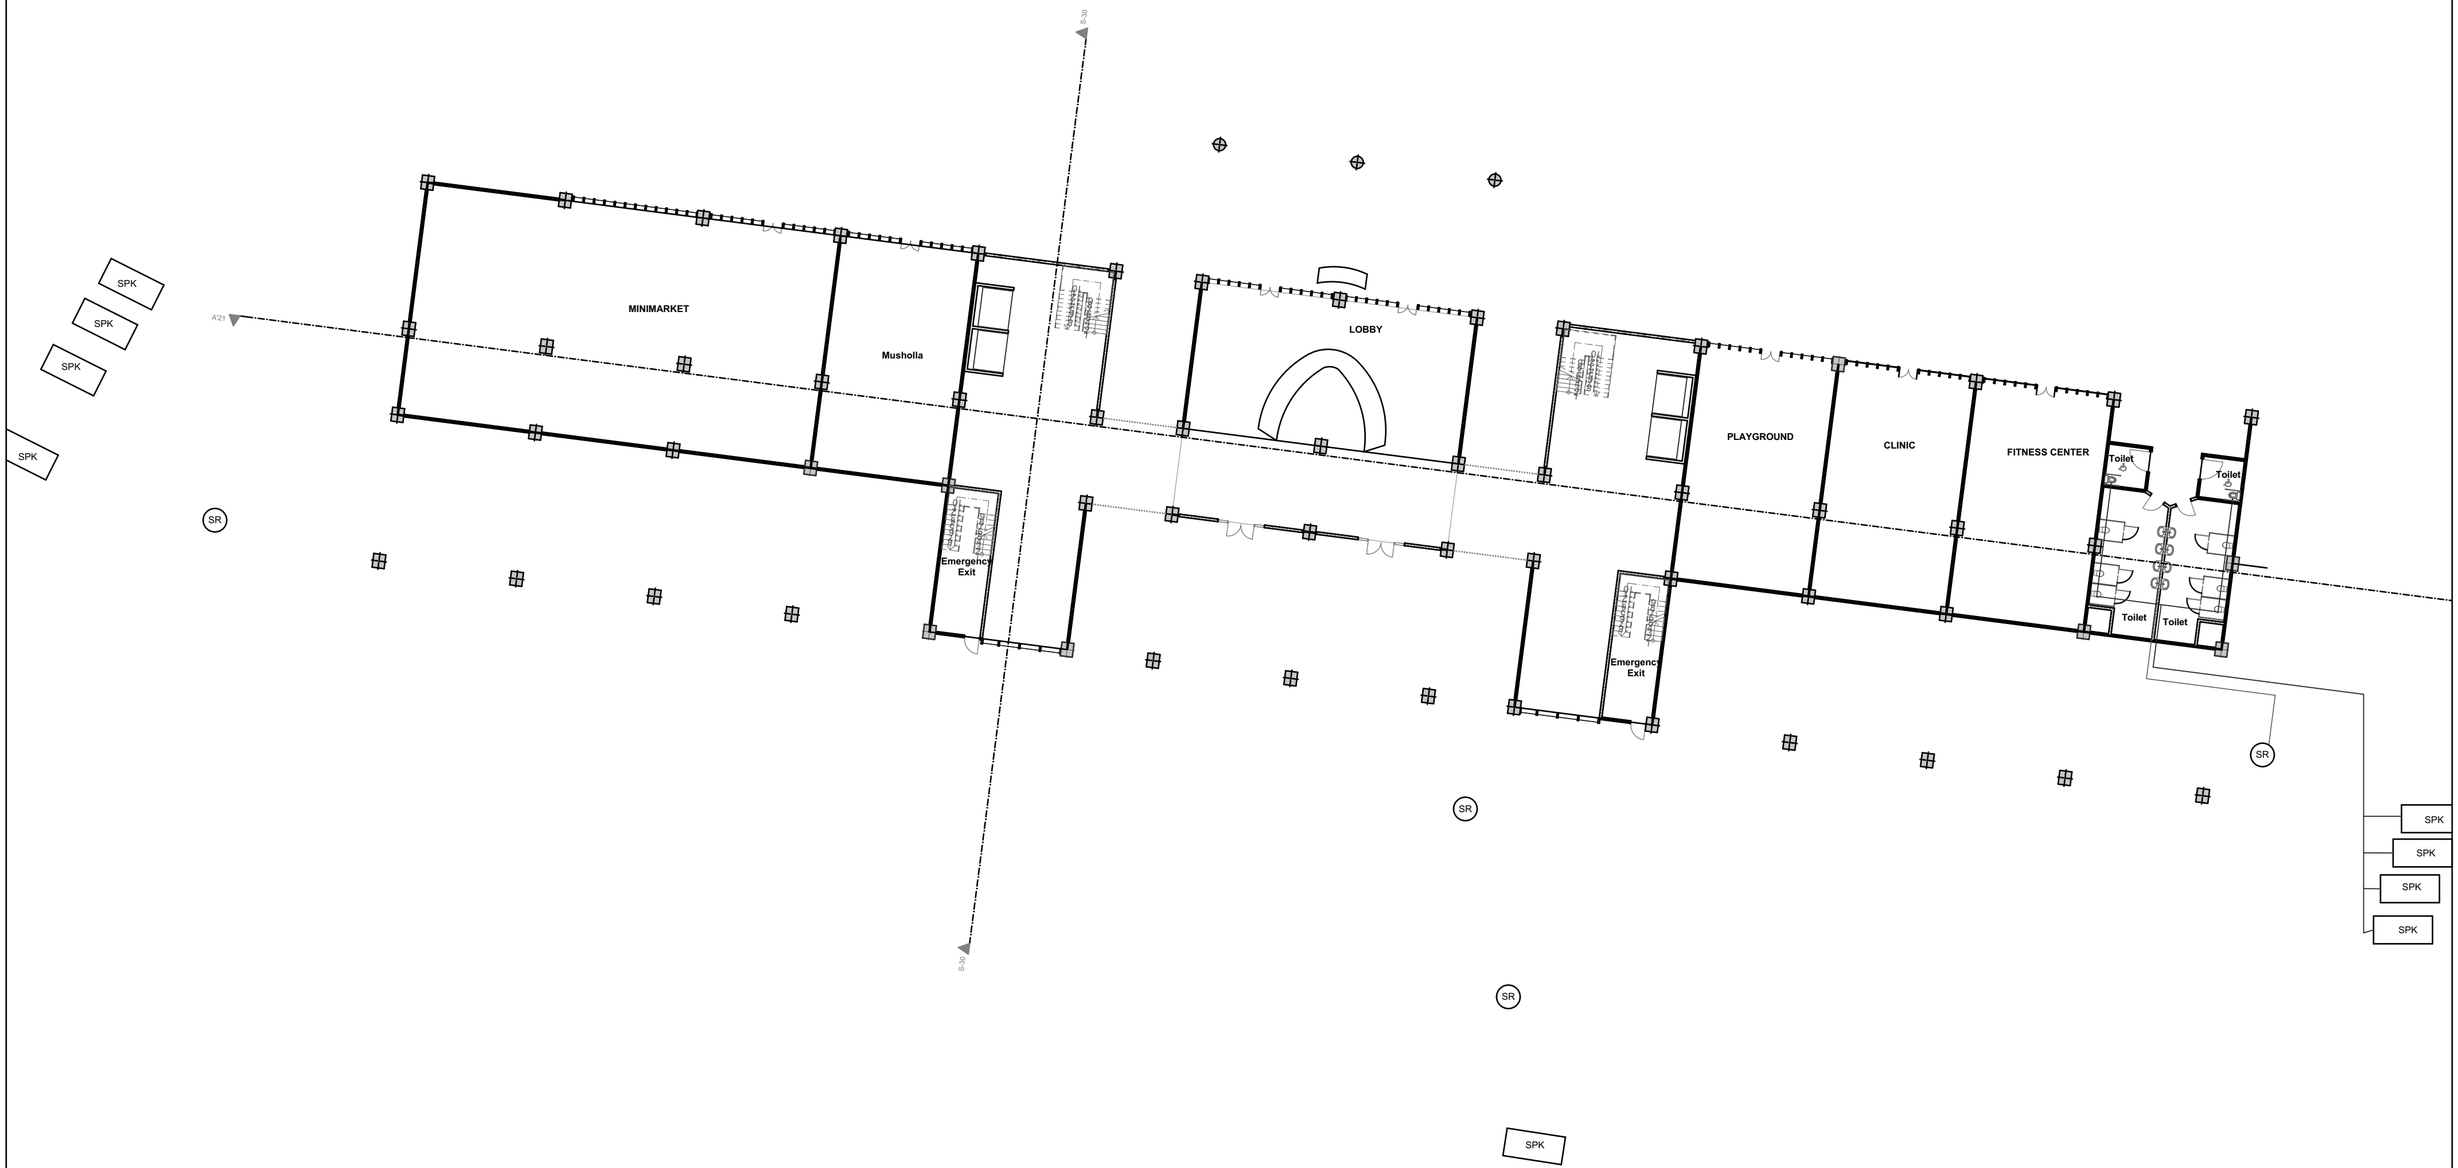


Department of Architecture Faculty of Engineering and Planning	**Project** Proyek Akhir Sarjana **Judul** *High-Rise Apartment* di Kawasan Maguwoharjo	**Dosen Pembimbing** *Ir. Supriyanta, M.Si.* **Dosen Penguji** *Yulia Pratiwi, ST, M.Eng*	**Mahasiswa** *Dwi Mairani Manaf* *12512086*	**Judul Gambar** Rencana Air kotor **Skala** 1:250	**Arah Mata Angin** U	**Keterangan**	**Page** 28 **Total**

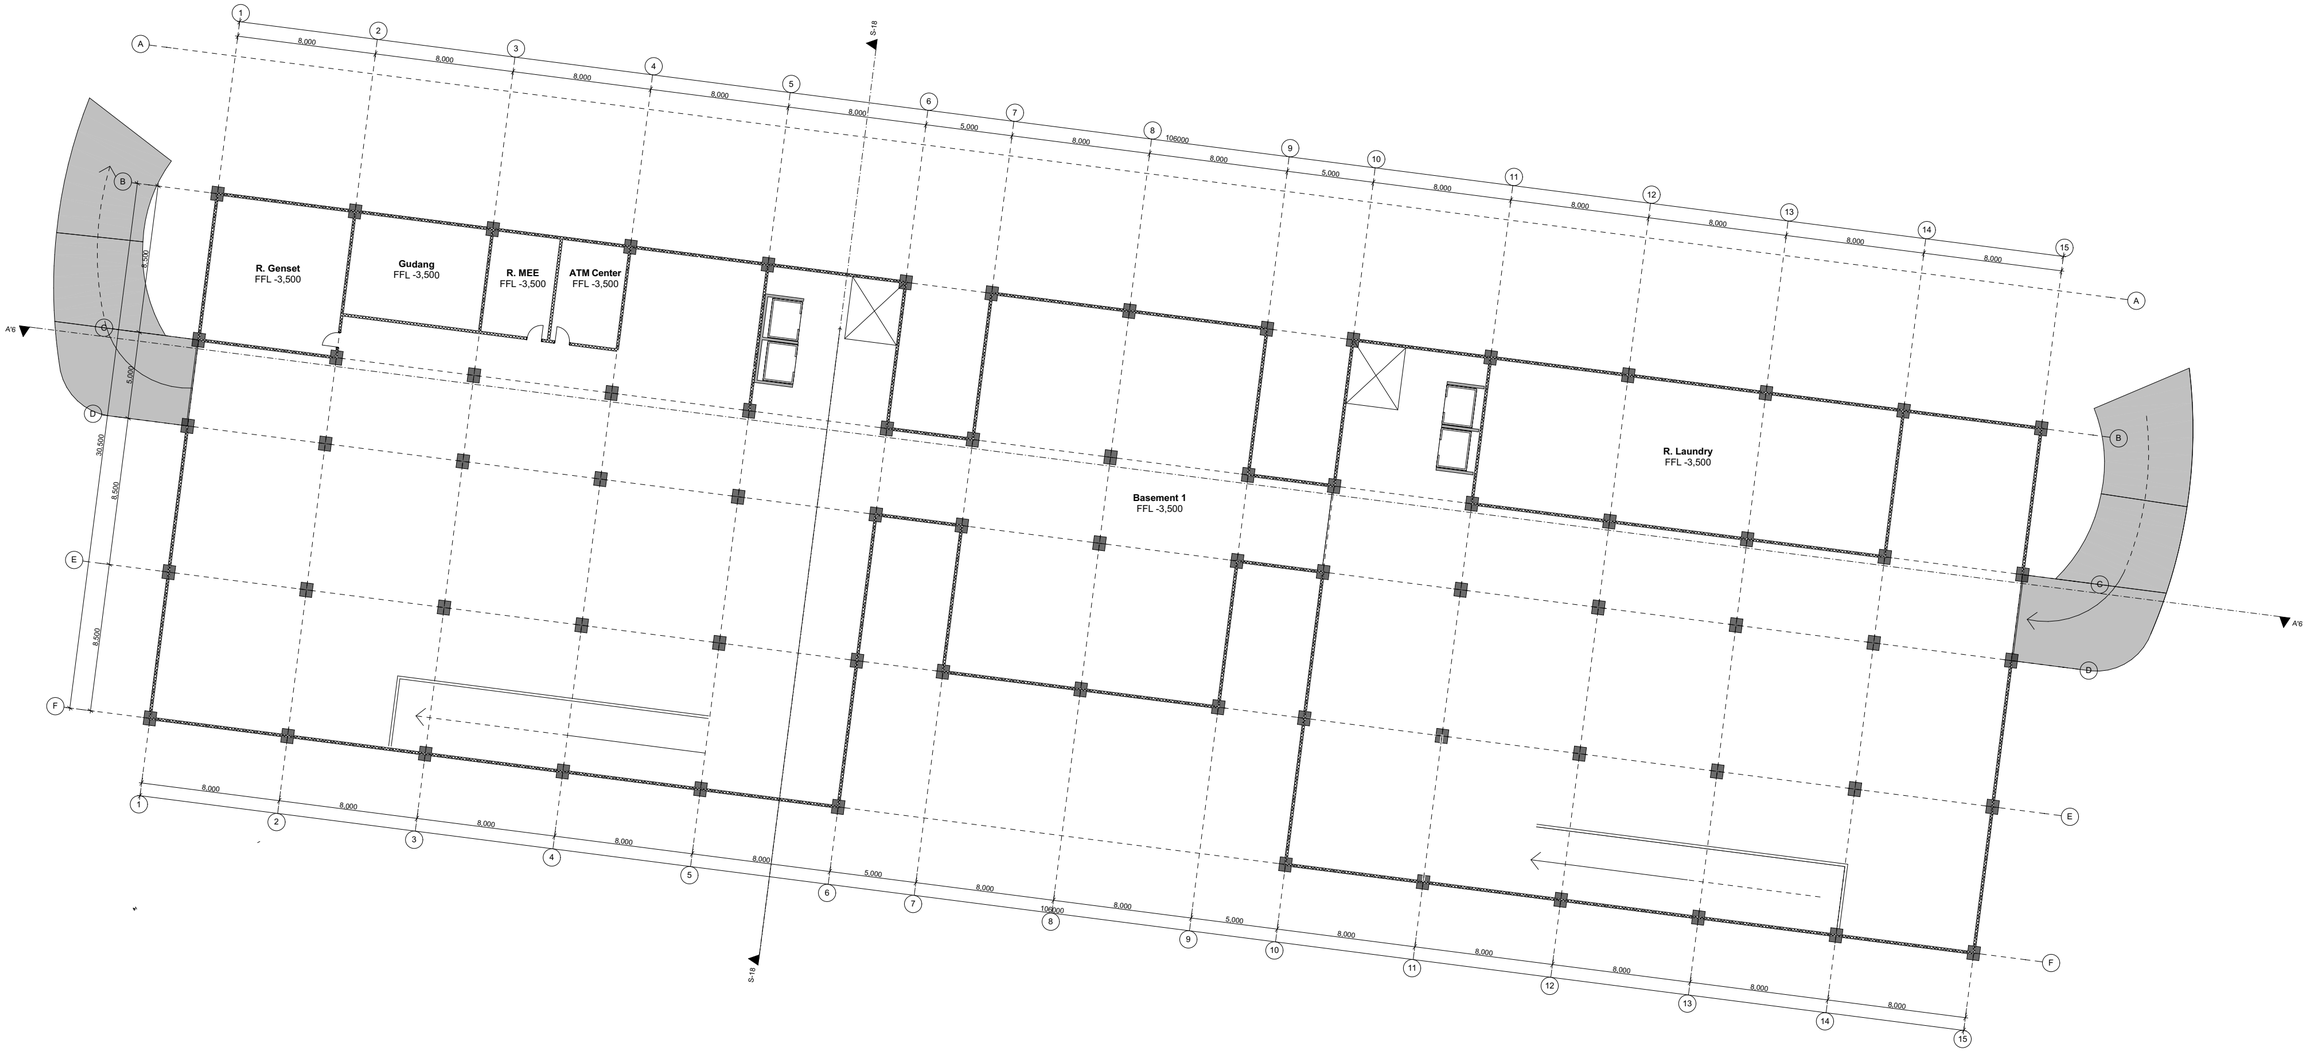


Department of Architecture Faculty of Engineering and Planning	**Project** Proyek Akhir Sarjana **Judul** *High-Rise Apartment* di Kawasan Maguwoharjo	**Dosen Pembimbing** *Ir. Supriyanta, M.Si.* **Dosen Penguji** *Yulia Pratiwi, ST, M.Eng*	**Mahasiswa** *Dwi Mairani Manaf* *12512086*	**Judul Gambar** 1st Basement Floor Plan **Skala** 1:250	**Arah Mata Angin** U	**Keterangan**	**Page** 4 **Total**

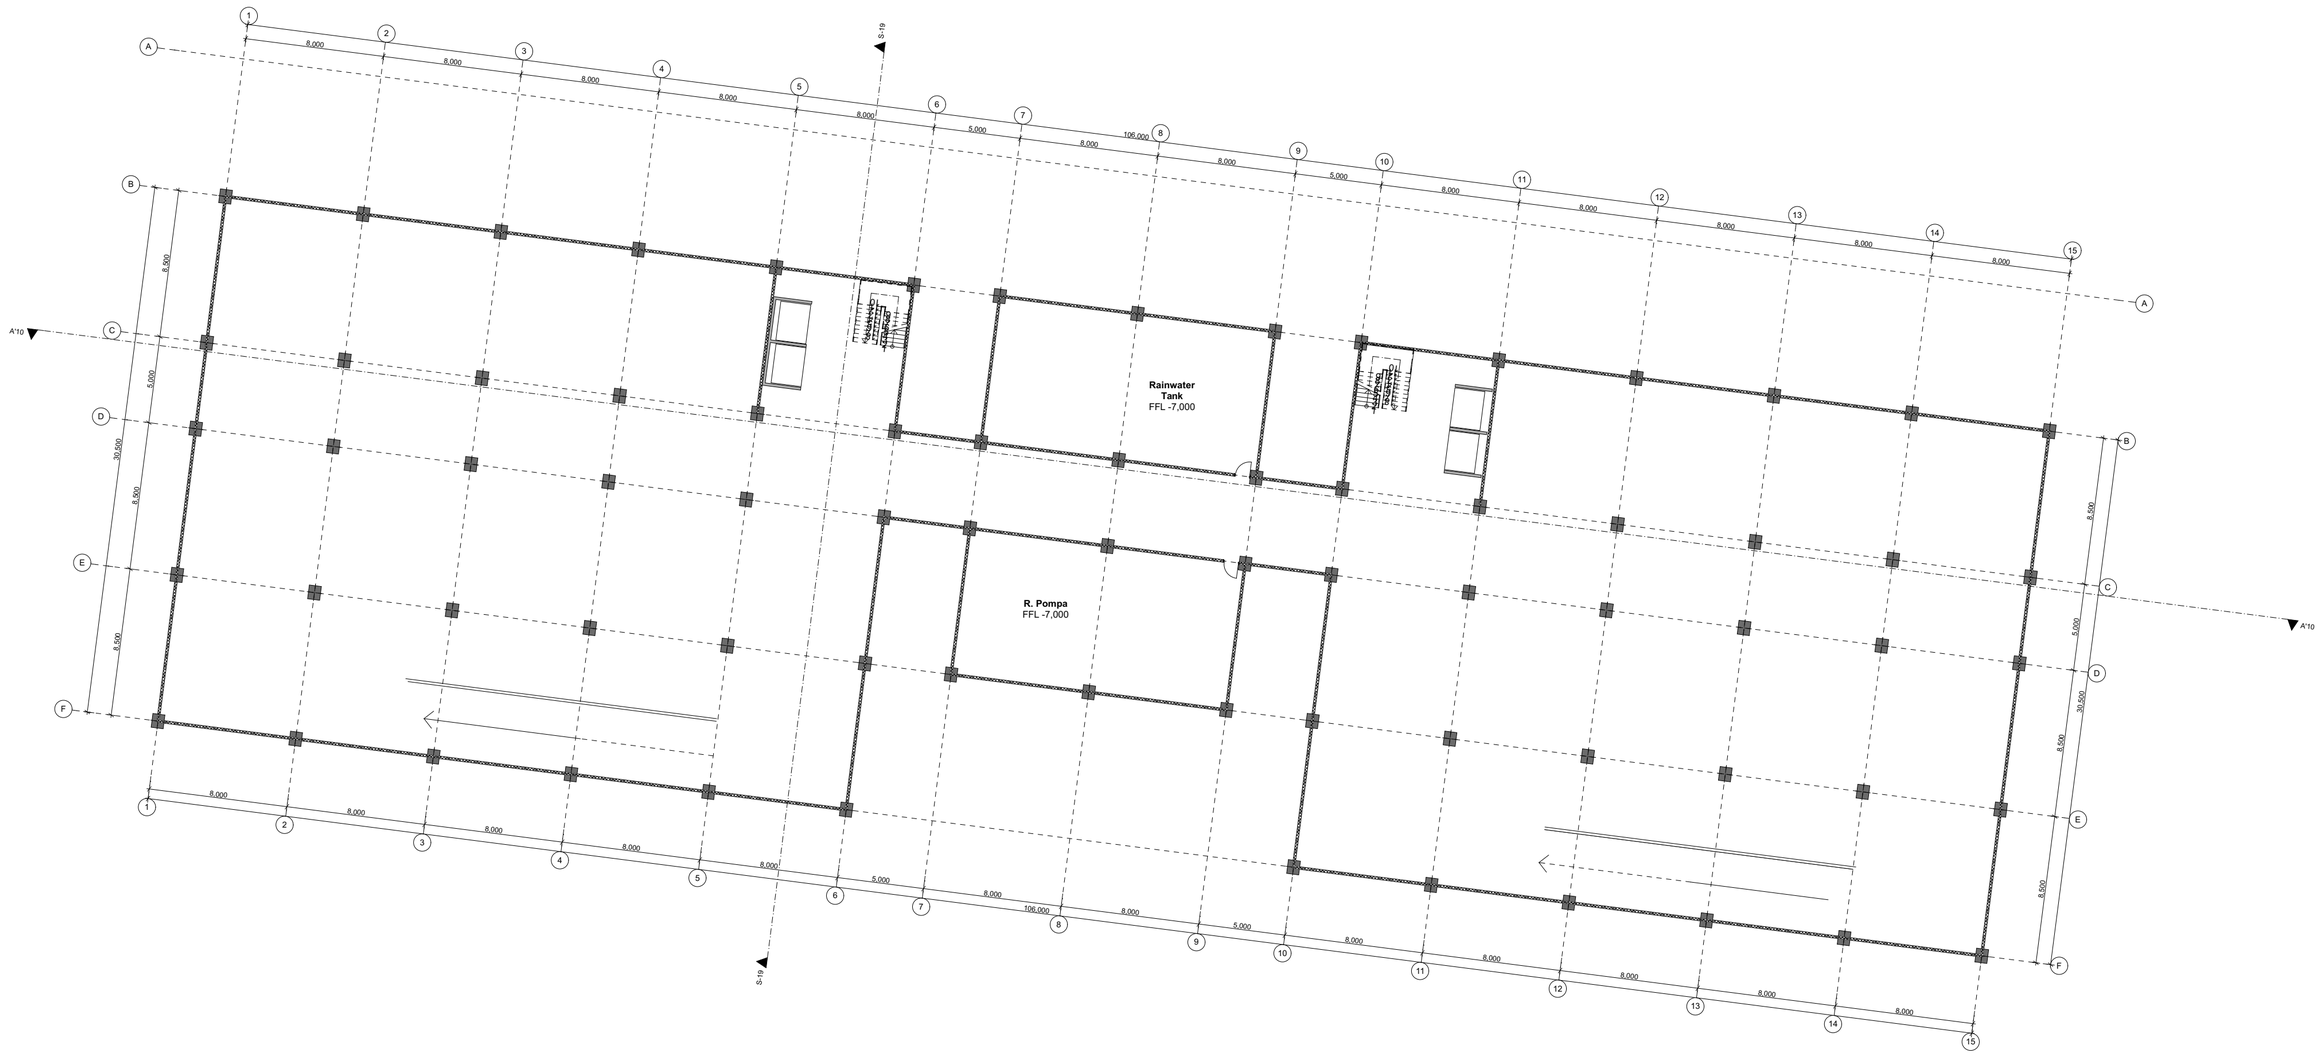


Department of Architecture Faculty of Engineering and Planning	**Project** Proyek Akhir Sarjana **Judul** *High-Rise Apartment* di Kawasan Maguwoharjo	**Dosen Pembimbing** *Ir. Supriyanta, M.Si.* **Dosen Penguji** *Yulia Pratiwi, ST, M.Eng*	**Mahasiswa** *Dwi Mairani Manaf* *12512086*	**Judul Gambar** 2nd Basement Floor Plan **Skala** 1:250	**Arah Mata Angin** U	**Keterangan**	**Page** 5 **Total**

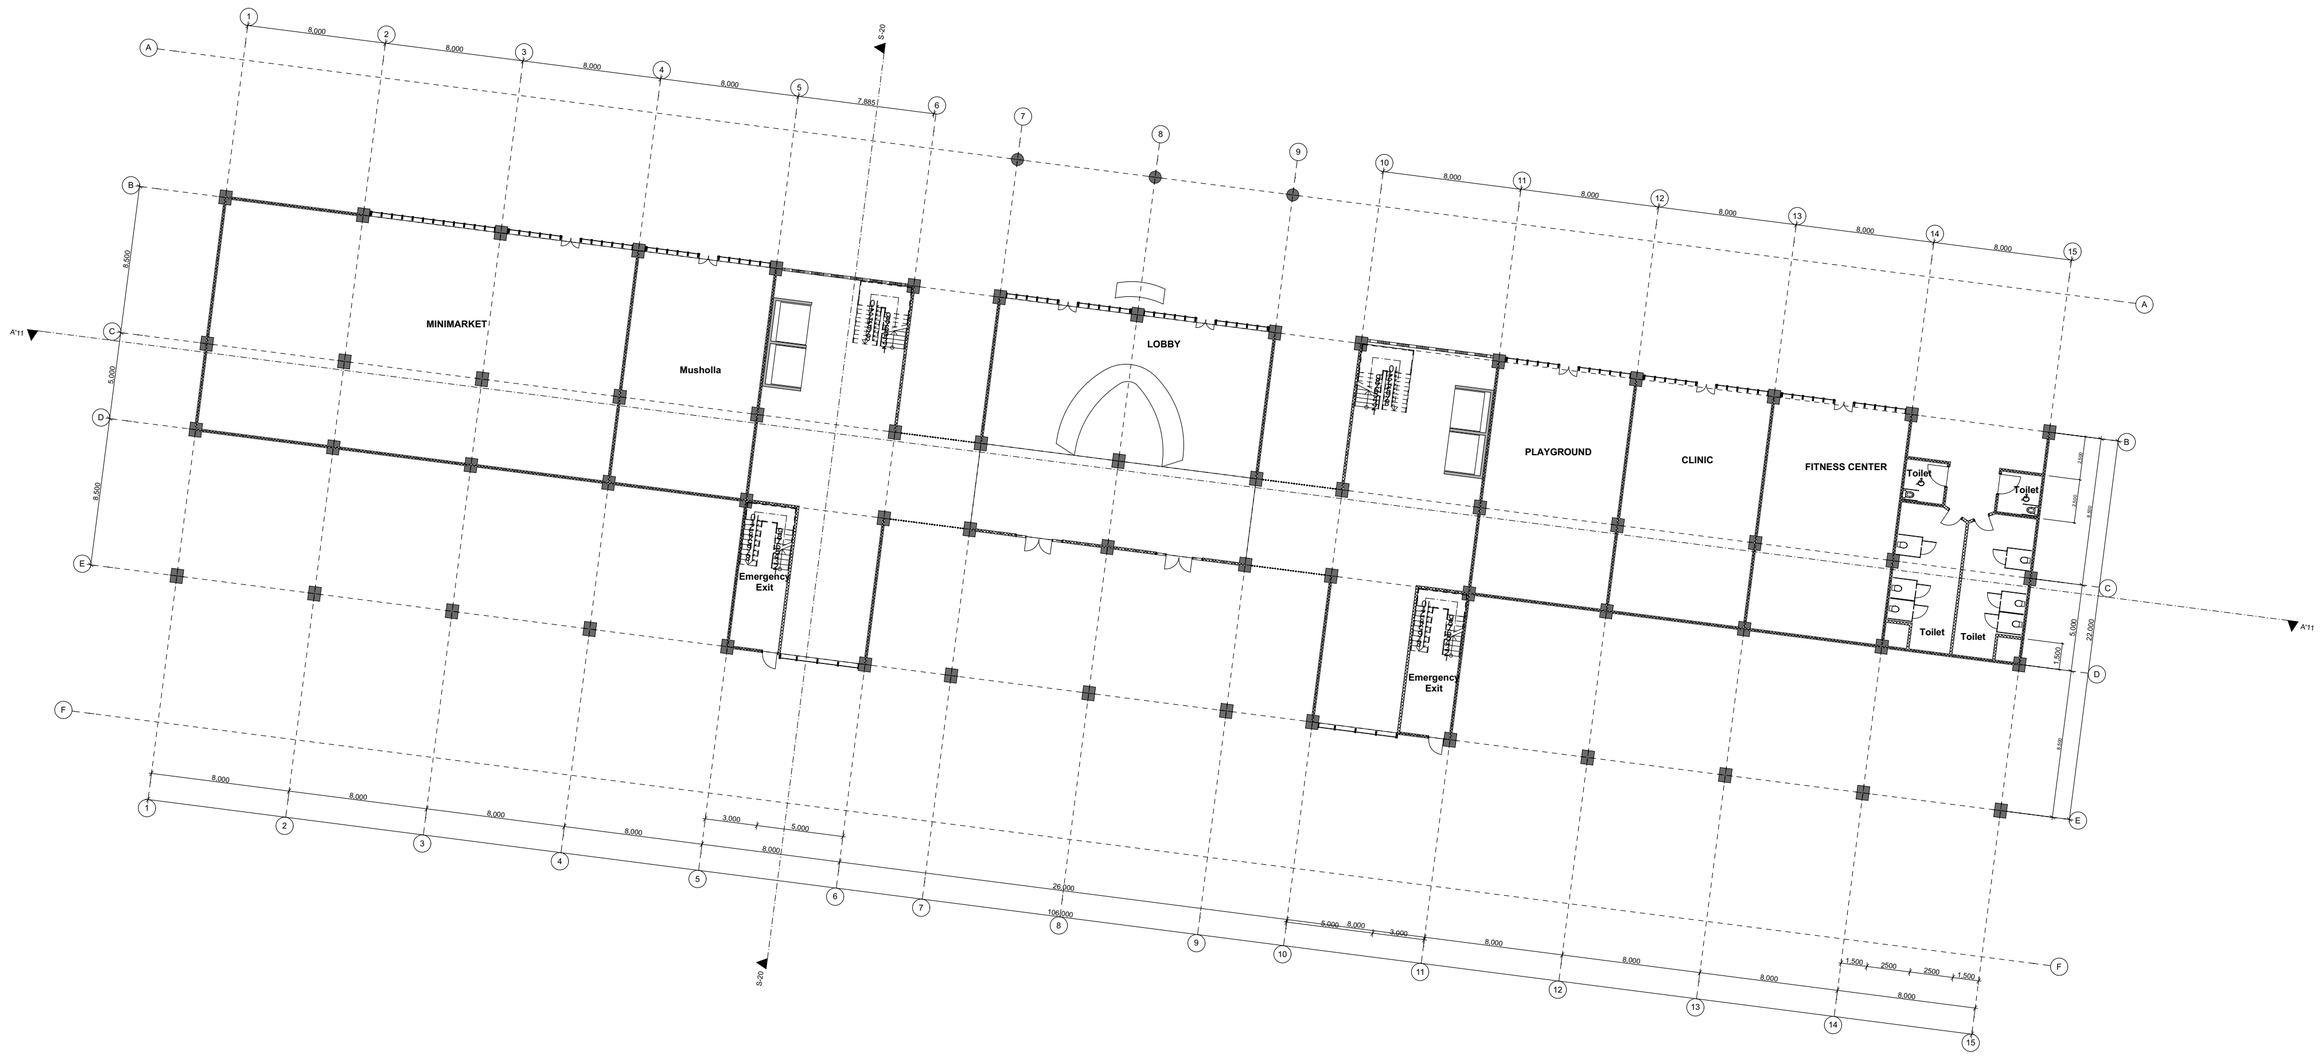


Department of Architecture Faculty of Engineering and Planning	**Project** Proyek Akhir Sarjana **Judul** *High-Rise Apartment* di Kawasan Maguwoharjo	**Dosen Pembimbing** *Ir. Supriyanta, M.Si.* **Dosen Penguji** *Yulia Pratiwi, ST, M.Eng*	**Mahasiswa** *Dwi Mairani Manaf* *12512086*	**Judul Gambar** Ground Floor Plan **Skala** 1:250	**Arah Mata Angin** U	**Keterangan**	**Page** 6 **Total**

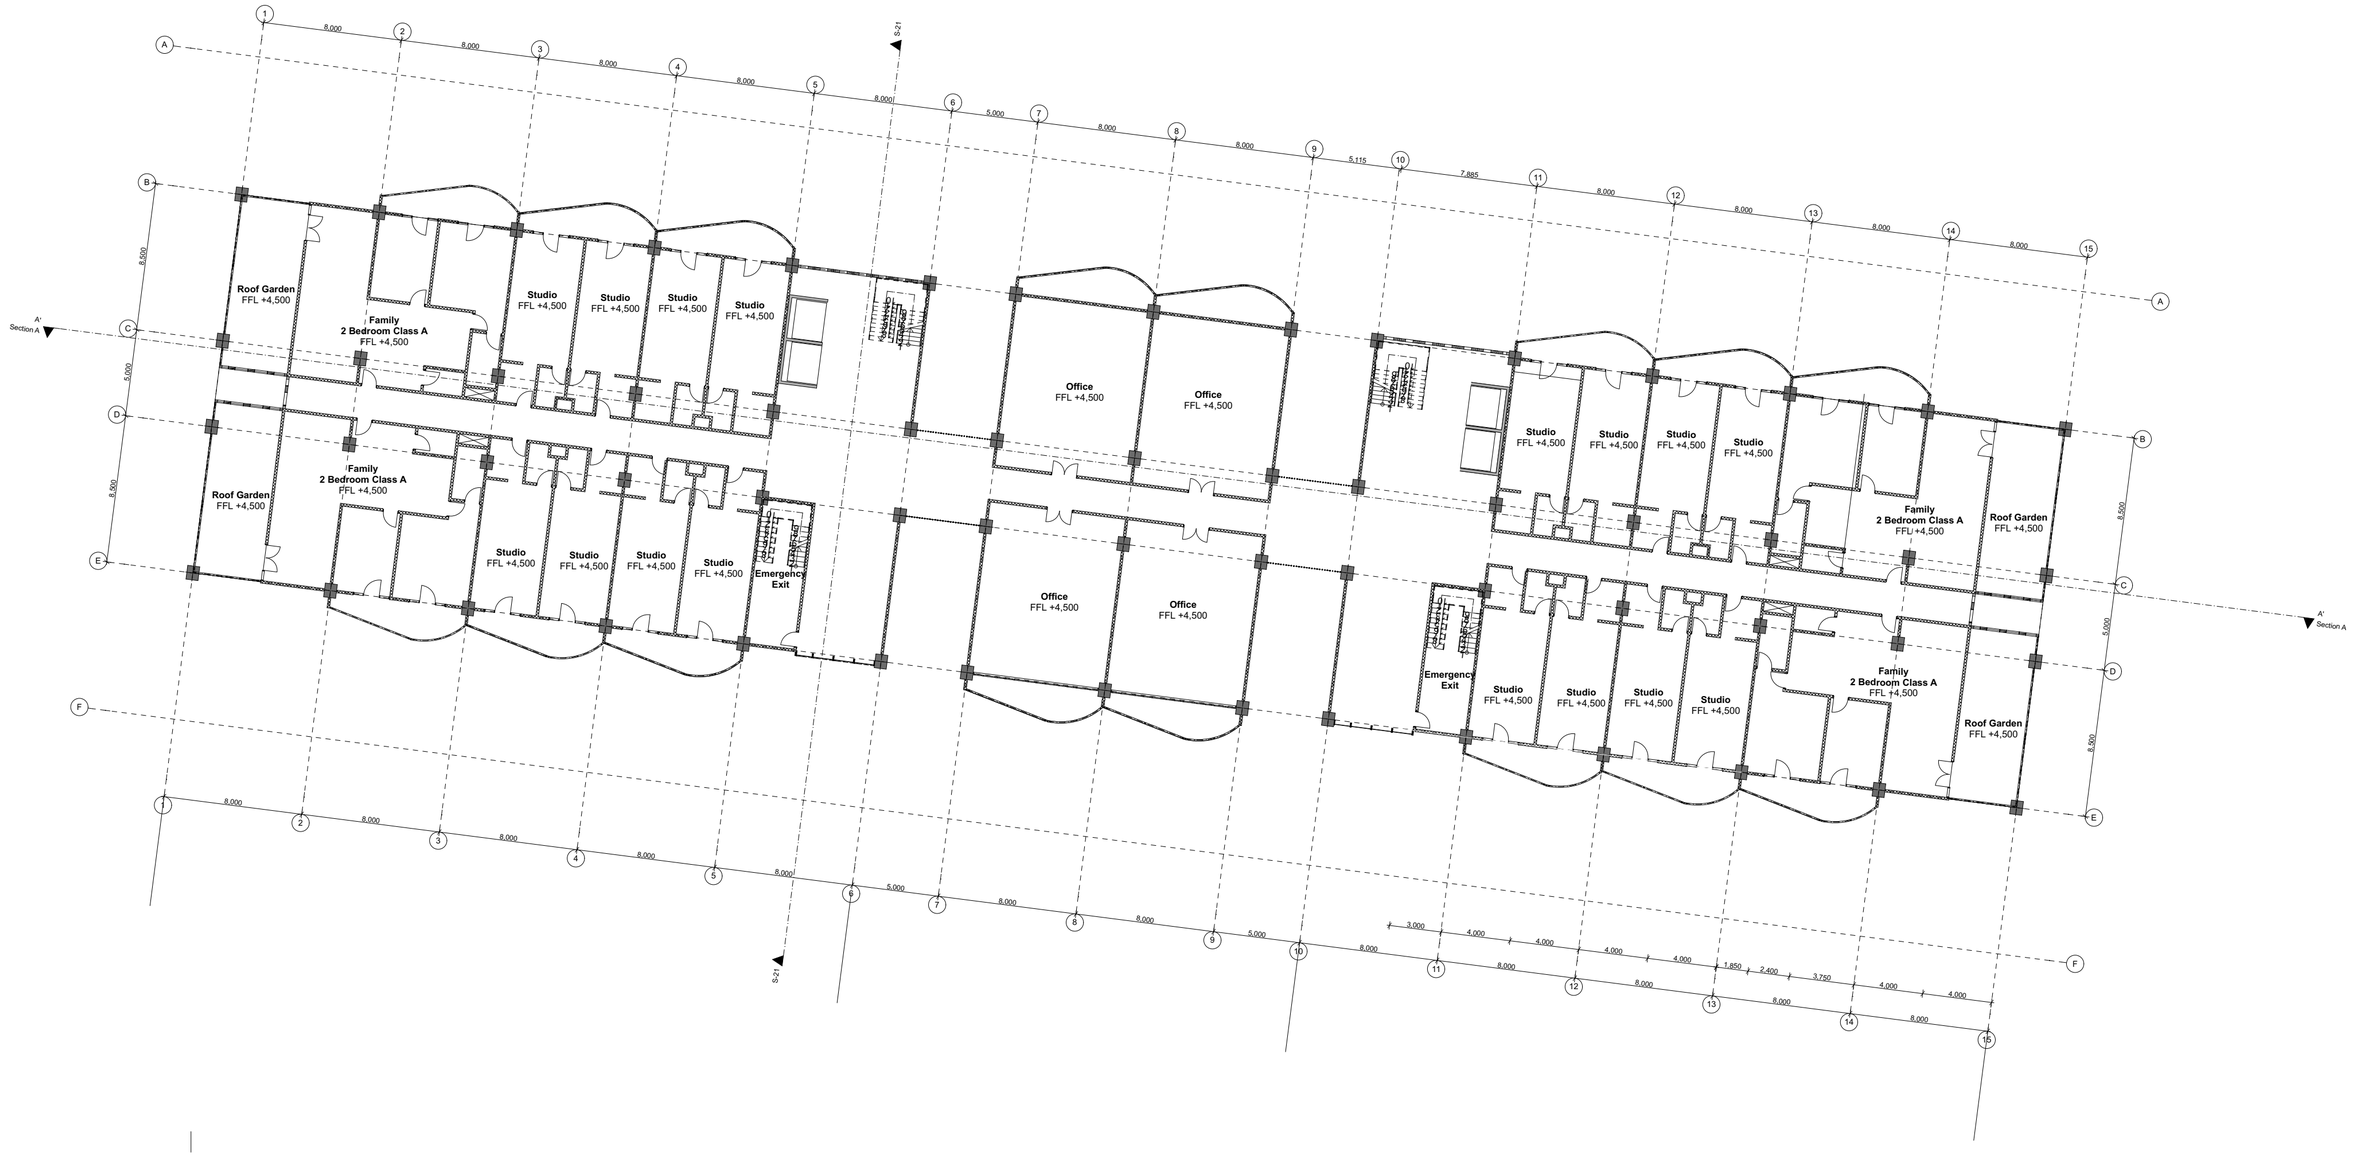


Department of Architecture Faculty of Engineering and Planning	**Project** Proyek Akhir Sarjana **Judul** *High-Rise Apartment* di Kawasan Maguwoharjo	**Dosen Pembimbing** *Ir. Supriyanta, M.Si.* **Dosen Penguji** *Yulia Pratiwi, ST, M.Eng*	**Mahasiswa** *Dwi Mairani Manaf* *12512086*	**Judul Gambar** 1st Floor Plan **Skala** 1:250	**Arah Mata Angin** U	**Keterangan**	**Page** 7 **Total**

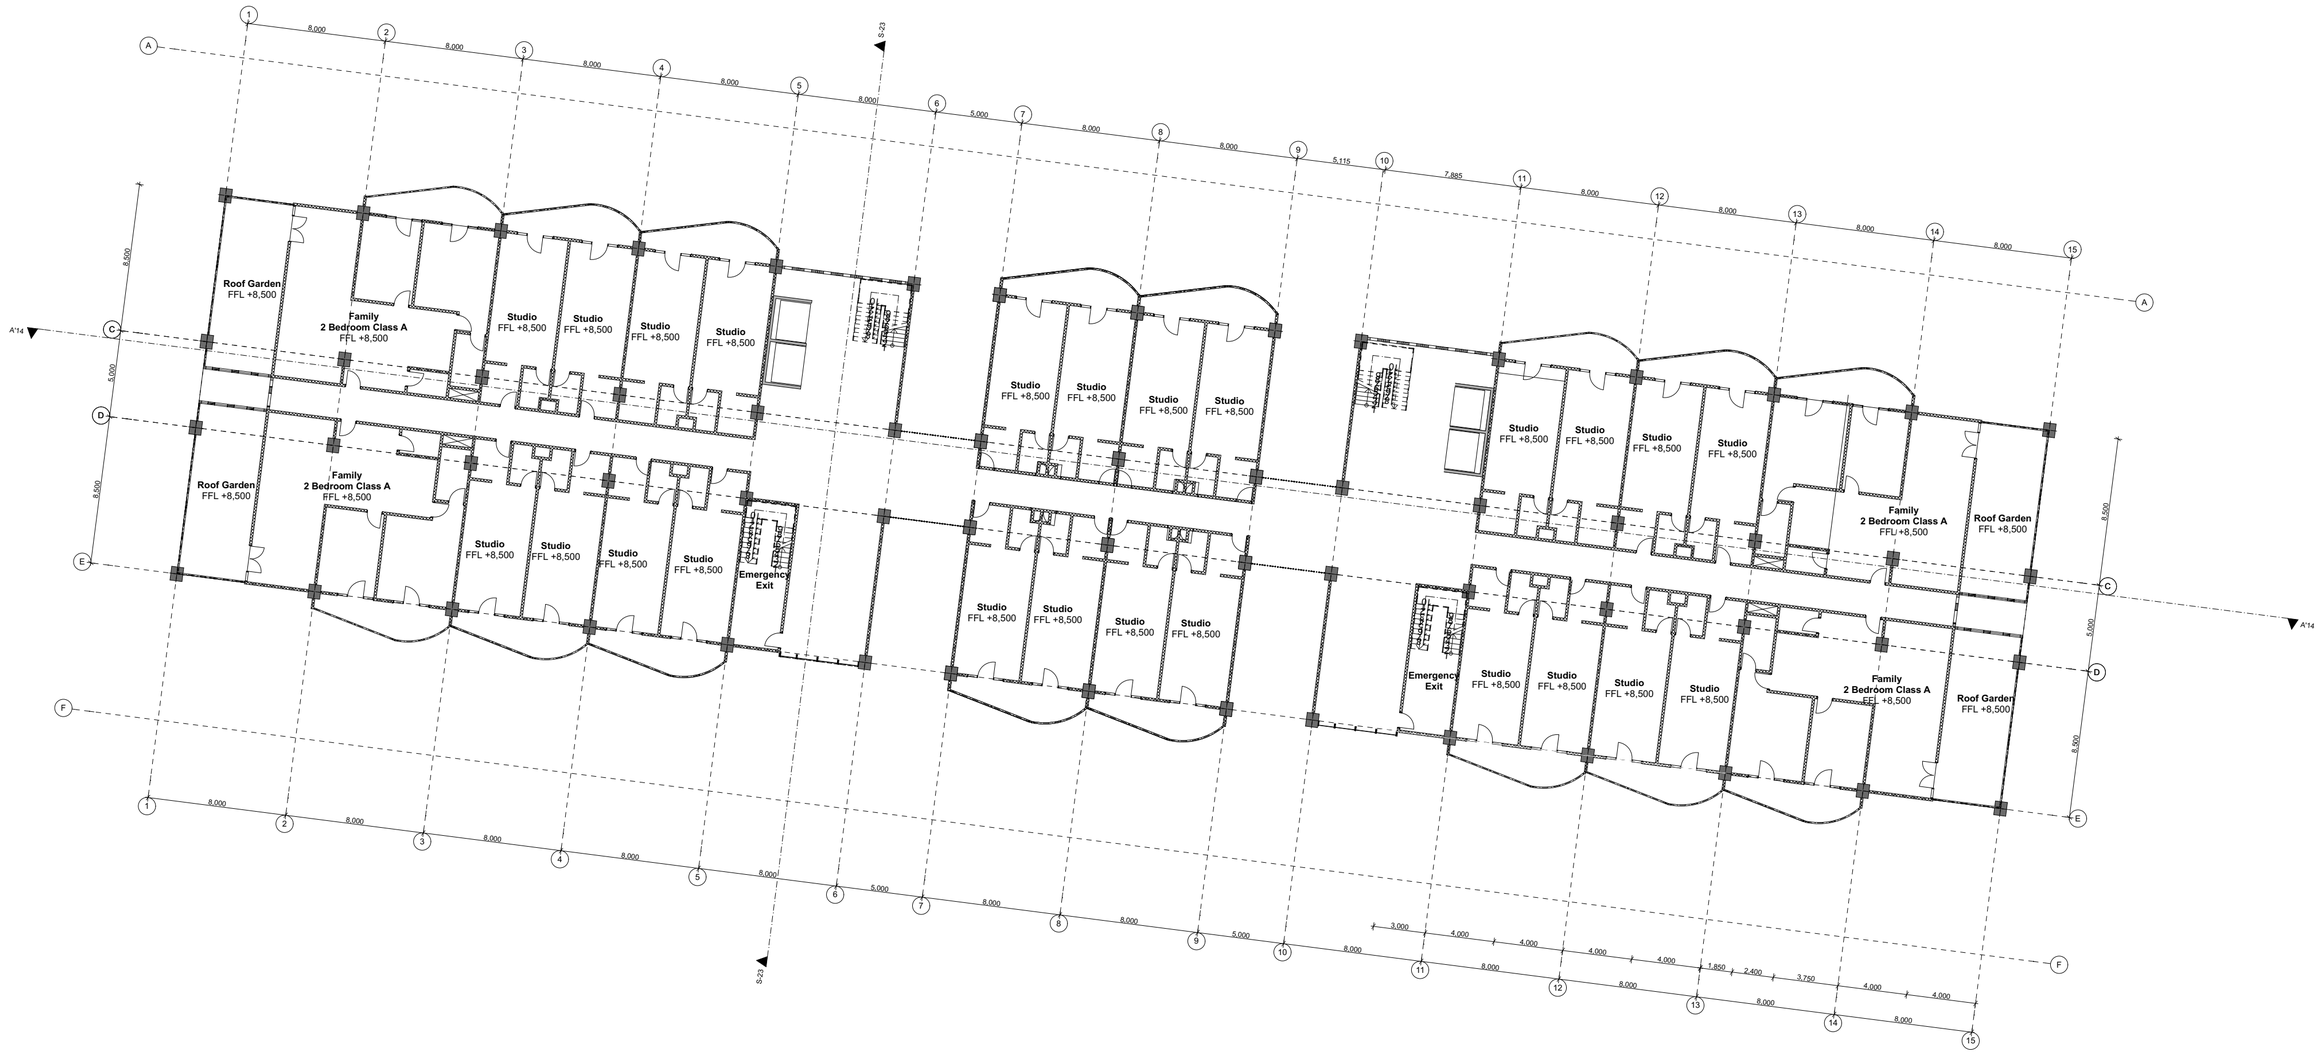


Department of Architecture Faculty of Engineering and Planning	**Project** Proyek Akhir Sarjana **Judul** *High-Rise Apartment* di Kawasan Maguwoharjo	**Dosen Pembimbing** *Ir. Supriyanta, M.Si.* **Dosen Penguji** *Yulia Pratiwi, ST, M.Eng*	**Mahasiswa** *Dwi Mairani Manaf* *12512086*	**Judul Gambar** 2nd Floor Plan **Skala** 1:250	**Arah Mata Angin** U	**Keterangan**	**Page** 8 **Total**

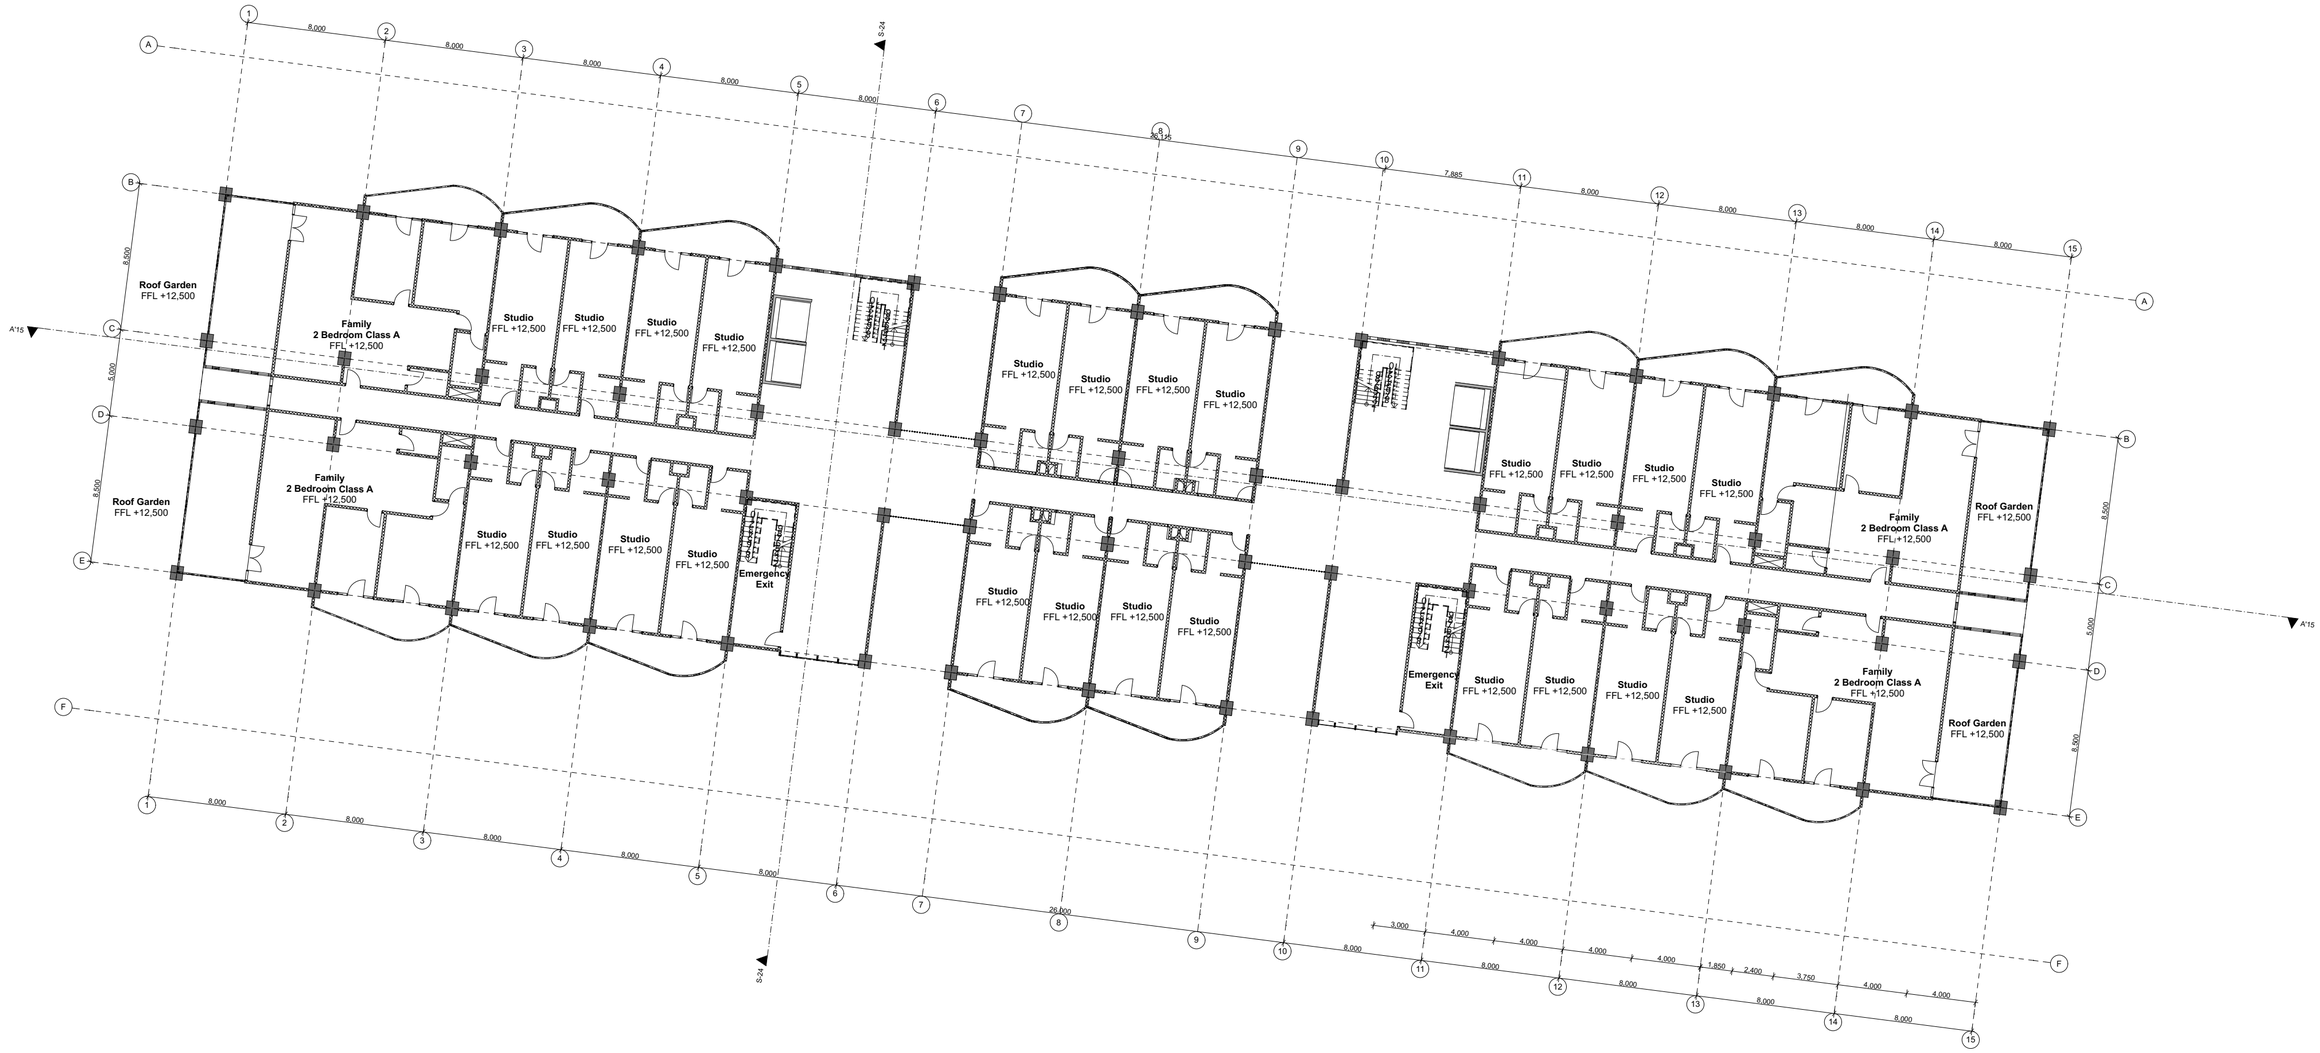

Department of Architecture Faculty of Engineering and Planning	**Project** Proyek Akhir Sarjana **Judul** *High-Rise Apartment* di Kawasan Maguwoharjo	**Dosen Pembimbing** *Ir. Supriyanta, M.Si.* **Dosen Penguji** *Yulia Pratiwi, ST, M.Eng*	**Mahasiswa** *Dwi Mairani Manaf* *12512086*	**Judul Gambar** 3rd Floor Plan **Skala** 1:250	**Arah Mata Angin** U	**Keterangan**	**Page** 9 **Total**

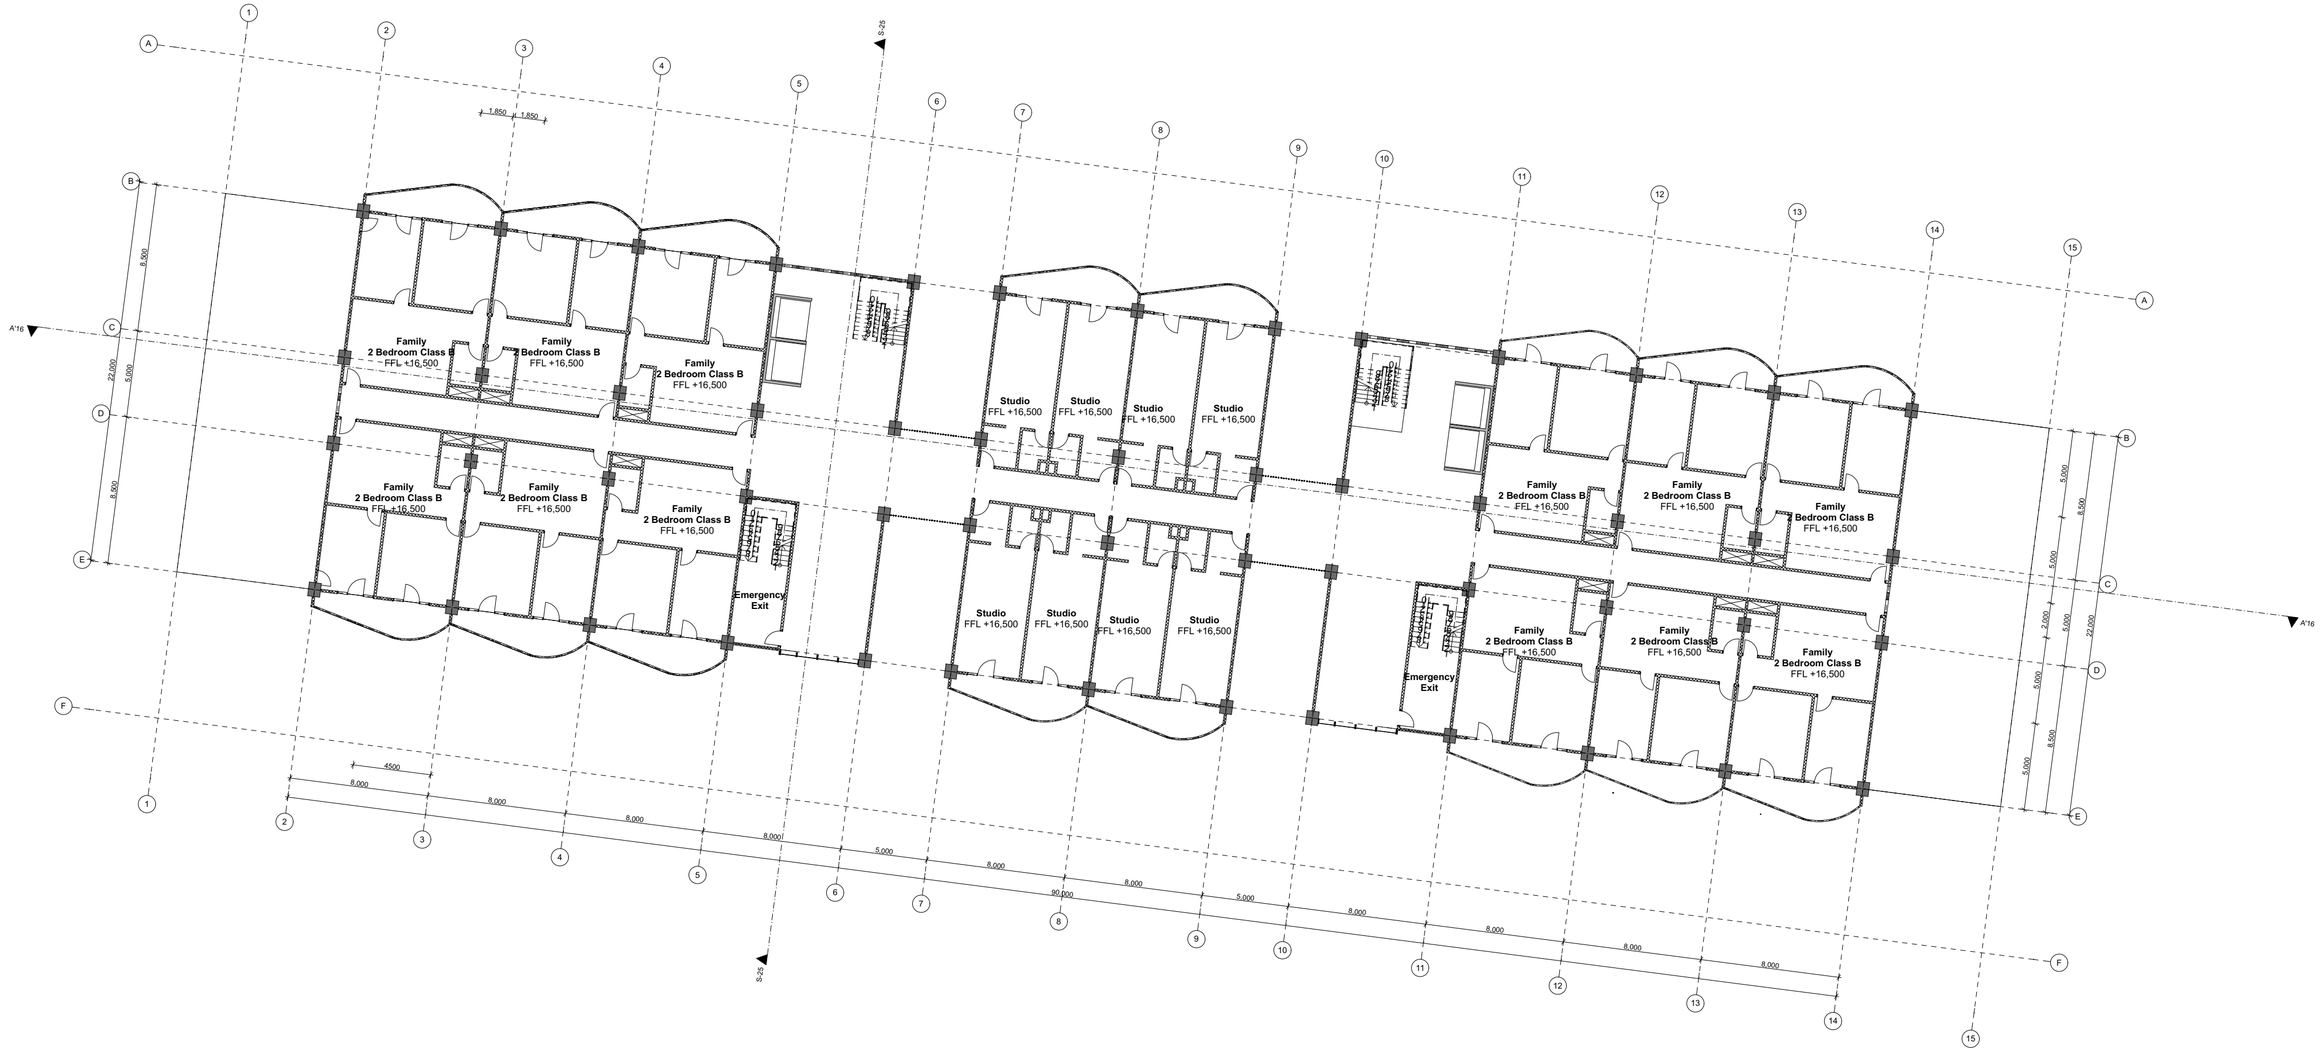

Department of Architecture Faculty of Engineering and Planning	**Project** Proyek Akhir Sarjana **Judul** *High-Rise Apartment* di Kawasan Maguwoharjo	**Dosen Pembimbing** *Ir. Supriyanta, M.Si.* **Dosen Penguji** *Yulia Pratiwi, ST, M.Eng*	**Mahasiswa** *Dwi Mairani Manaf* *12512086*	**Judul Gambar** 4th Floor Plan **Skala** 1:250	**Arah Mata Angin** U	**Keterangan**	**Page** 10 **Total**

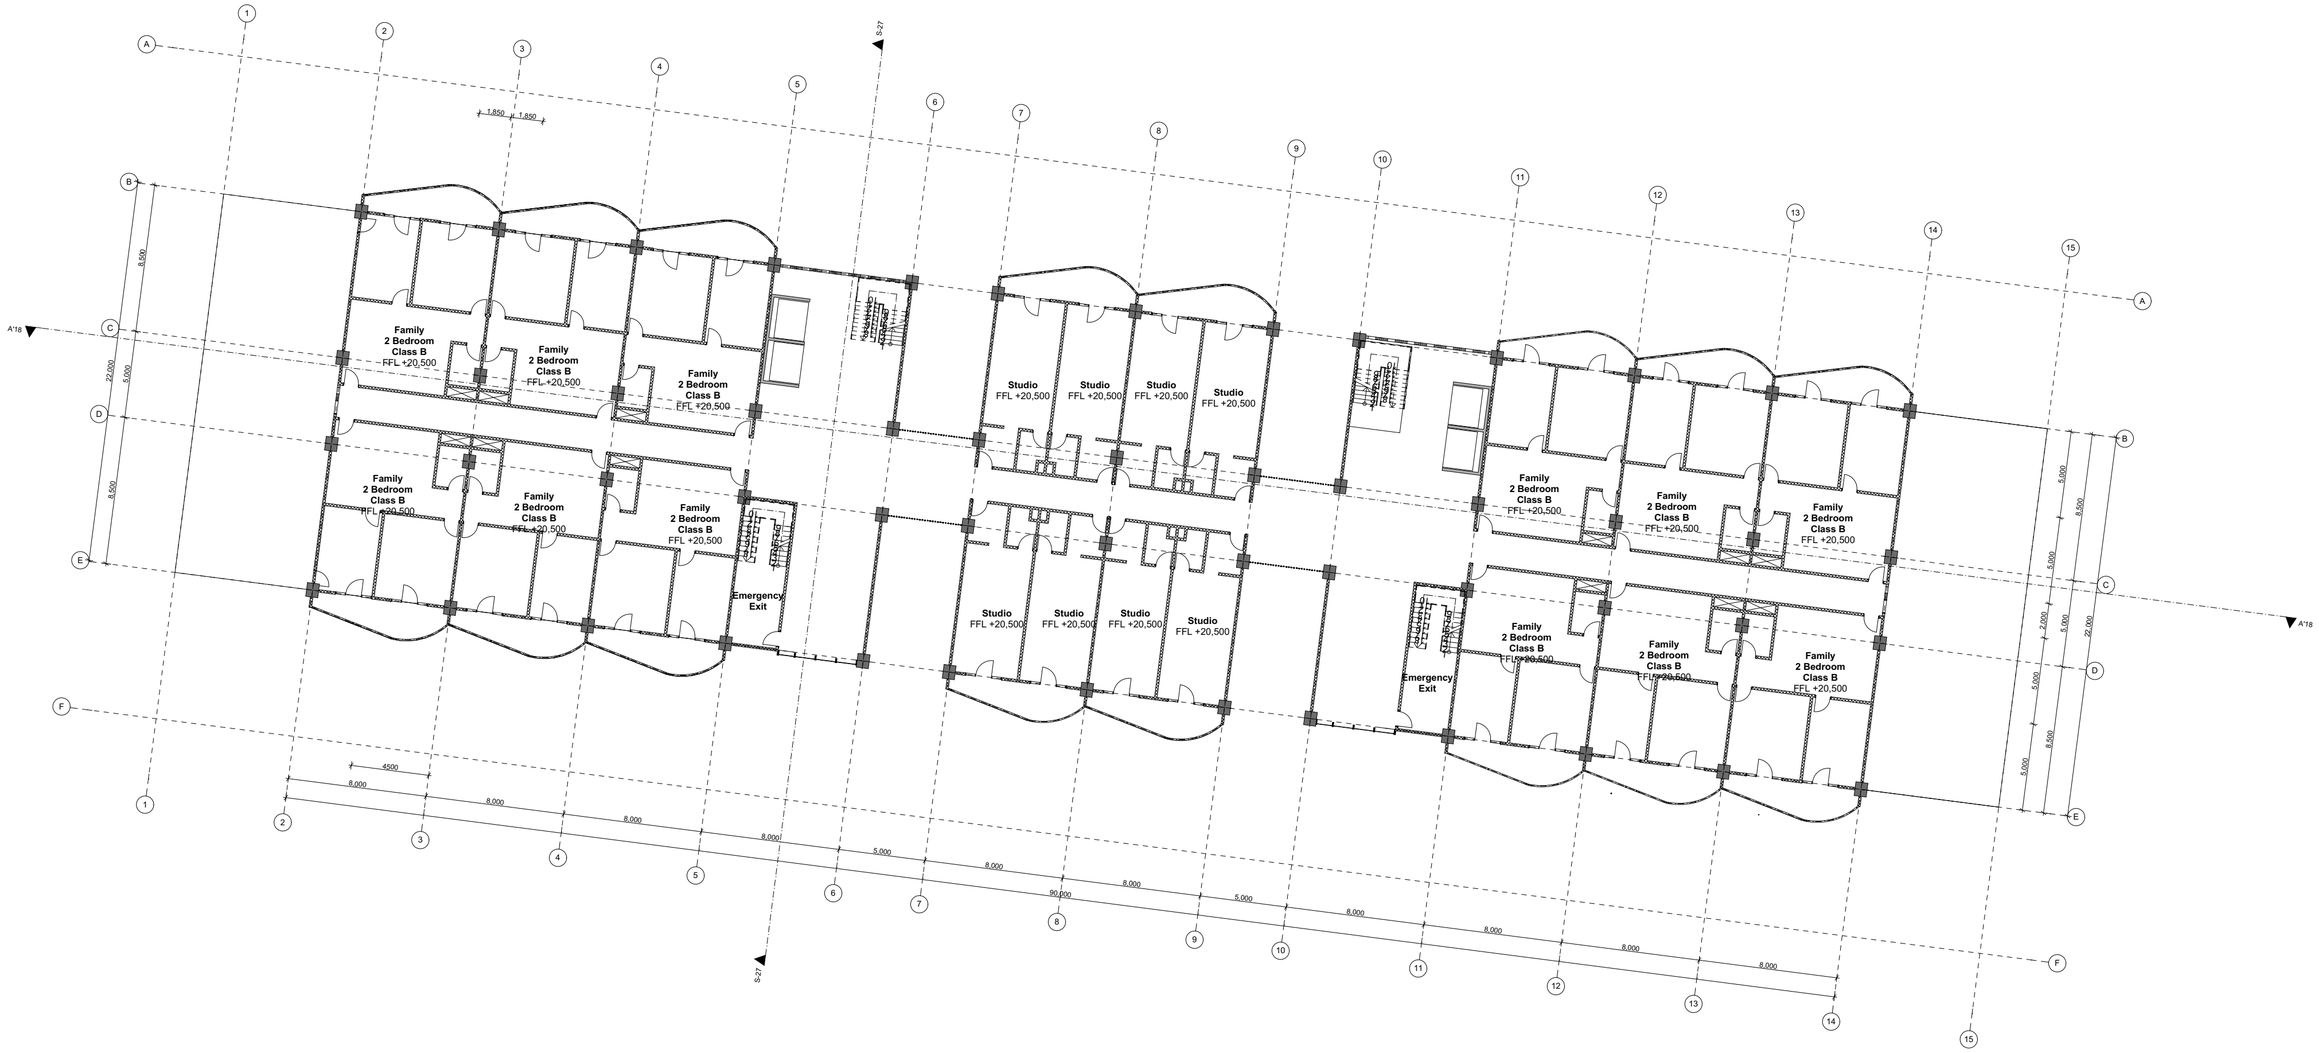

Department of Architecture Faculty of Engineering and Planning	**Project** Proyek Akhir Sarjana **Judul** *High-Rise Apartment* di Kawasan Maguwoharjo	**Dosen Pembimbing** *Ir. Supriyanta, M.Si.* **Dosen Penguji** *Yulia Pratiwi, ST, M.Eng*	**Mahasiswa** *Dwi Mairani Manaf* *12512086*	**Judul Gambar** 5th Floor Plan **Skala** 1:250	**Arah Mata Angin** U	**Keterangan**	**Page** 11 **Total**



Department of Architecture Faculty of Engineering and Planning	**Project** Proyek Akhir Sarjana **Judul** *High-Rise Apartment* di Kawasan Maguwoharjo	**Dosen Pembimbing** *Ir. Supriyanta, M.Si.* **Dosen Penguji** *Yulia Pratiwi, ST, M.Eng*	**Mahasiswa** *Dwi Mairani Manaf* *12512086*	**Judul Gambar** 6th Floor Plan **Skala** 1:250	**Arah Mata Angin** U	**Keterangan**	**Page** 12 **Total**



Department of Architecture Faculty of Engineering and Planning	**Project** Proyek Akhir Sarjana **Judul** *High-Rise Apartment* di Kawasan Maguwoharjo	**Dosen Pembimbing** *Ir. Supriyanta, M.Si.* **Dosen Penguji** *Yulia Pratiwi, ST, M.Eng*	**Mahasiswa** *Dwi Mairani Manaf* *12512086*	**Judul Gambar** 7th Floor Plan **Skala** 1:250	**Arah Mata Angin** U	**Keterangan**	**Page** 13 **Total**



Department of Architecture Faculty of Engineering and Planning	**Project** Proyek Akhir Sarjana **Judul** *High-Rise Apartment* di Kawasan Maguwoharjo	**Dosen Pembimbing** *Ir. Supriyanta, M.Si.* **Dosen Penguji** *Yulia Pratiwi, ST, M.Eng*	**Mahasiswa** *Dwi Mairani Manaf* *12512086*	**Judul Gambar** 8th Floor Plan **Skala** 1:250	**Arah Mata Angin** U	**Keterangan**	**Page** 14 **Total**



Department of Architecture Faculty of Engineering and Planning	**Project** Proyek Akhir Sarjana **Judul** *High-Rise Apartment* di Kawasan Maguwoharjo	**Dosen Pembimbing** *Ir. Supriyanta, M.Si.* **Dosen Penguji** *Yulia Pratiwi, ST, M.Eng*	**Mahasiswa** *Dwi Mairani Manaf* *12512086*	**Judul Gambar** 9th Floor Plan **Skala** 1:250	**Arah Mata Angin** U	**Keterangan**	**Page** 15 **Total**




Department of Architecture Faculty of Engineering and Planning	**Project** Proyek Akhir Sarjana **Judul** *High-Rise Apartment* di Kawasan Maguwoharjo	**Dosen Pembimbing** *Ir. Supriyanta, M.Si.* **Dosen Penguji** *Yulia Pratiwi, ST, M.Eng*	**Mahasiswa** *Dwi Mairani Manaf* *12512086*	**Judul Gambar** 10th Floor Plan **Skala** 1:250	**Arah Mata Angin** U	**Keterangan**	**Page** 16 **Total**



Department of Architecture Faculty of Engineering and Planning	**Project** Proyek Akhir Sarjana **Judul** *High-Rise Apartment* di Kawasan Maguwoharjo	**Dosen Pembimbing** *Ir. Supriyanta, M.Si.* **Dosen Penguji** *Yulia Pratiwi, ST, M.Eng*	**Mahasiswa** *Dwi Mairani Manaf* *12512086*	**Judul Gambar** 11th Floor Plan **Skala** 1:250	**Arah Mata Angin** U	**Keterangan**	**Page** 17 **Total**




Department of Architecture Faculty of Engineering and Planning	**Project** Proyek Akhir Sarjana **Judul** *High-Rise Apartment* di Kawasan Maguwoharjo	**Dosen Pembimbing** *Ir. Supriyanta, M.Si.* **Dosen Penguji** *Yulia Pratiwi, ST, M.Eng*	**Mahasiswa** *Dwi Mairani Manaf* *12512086*	**Judul Gambar** 12th Floor Plan **Skala** 1:250	**Arah Mata Angin** U	**Keterangan**	**Page** 18 **Total**

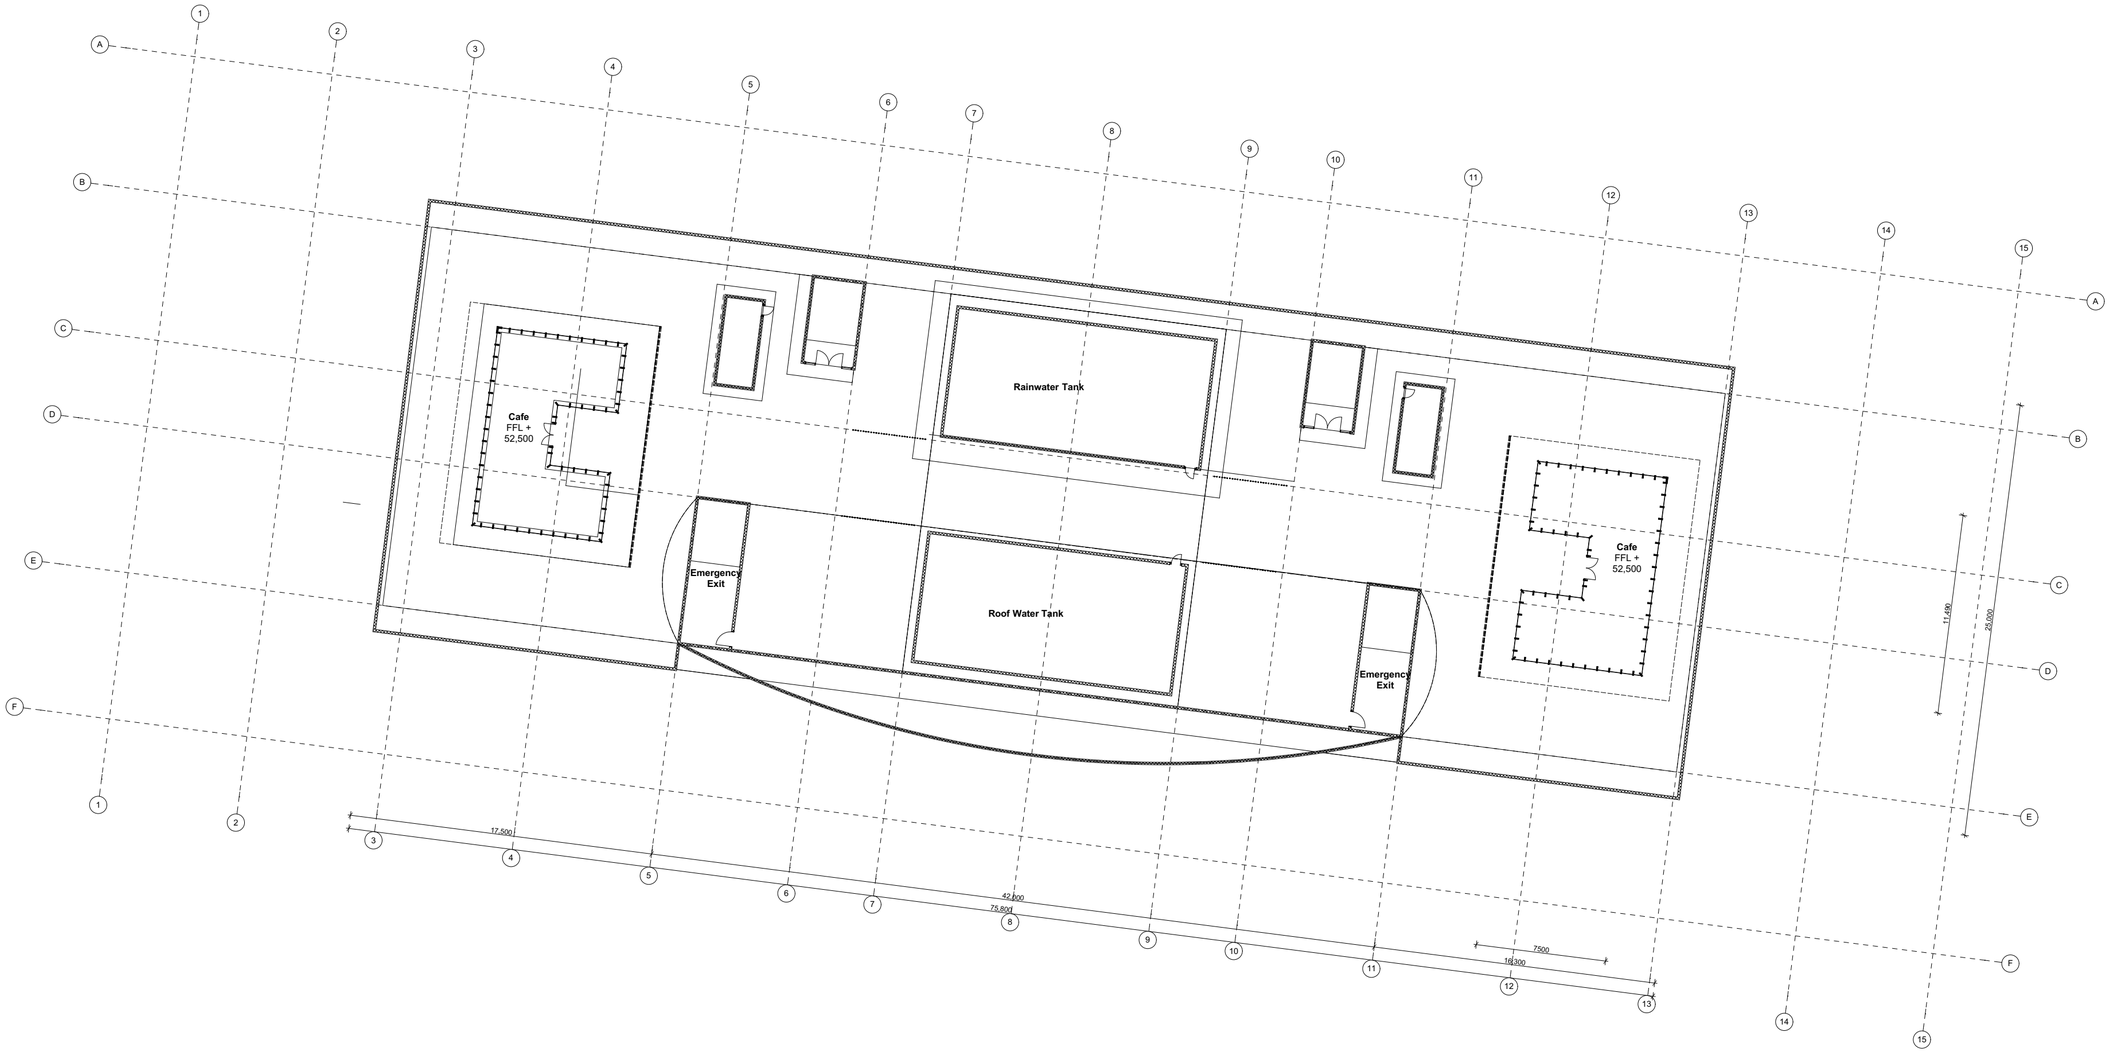


Department of Architecture Faculty of Engineering and Planning	**Project** Proyek Akhir Sarjana **Judul** *High-Rise Apartment* di Kawasan Maguwoharjo	**Dosen Pembimbing** *Ir. Supriyanta, M.Si.* **Dosen Penguji** *Yulia Pratiwi, ST, M.Eng*	**Mahasiswa** *Dwi Mairani Manaf* *12512086*	**Judul Gambar** Rooftop Floor Plan **Skala** 1:250	**Arah Mata Angin** U	**Keterangan**	**Page** 19 **Total**




Department of Architecture Faculty of Engineering and Planning	**Project** Proyek Akhir Sarjana **Judul** *High-Rise Apartment* di Kawasan Maguwoharjo	**Dosen Pembimbing** *Ir. Supriyanta, M.Si.* **Dosen Penguji** *Yulia Pratiwi, ST, M.Eng*	**Mahasiswa** *Dwi Mairani Manaf 12512086*	**Judul Gambar** Potongan A' **Skala** 1:250	**Arah Mata Angin** U	**Keterangan**	**Page** 20 **Total**

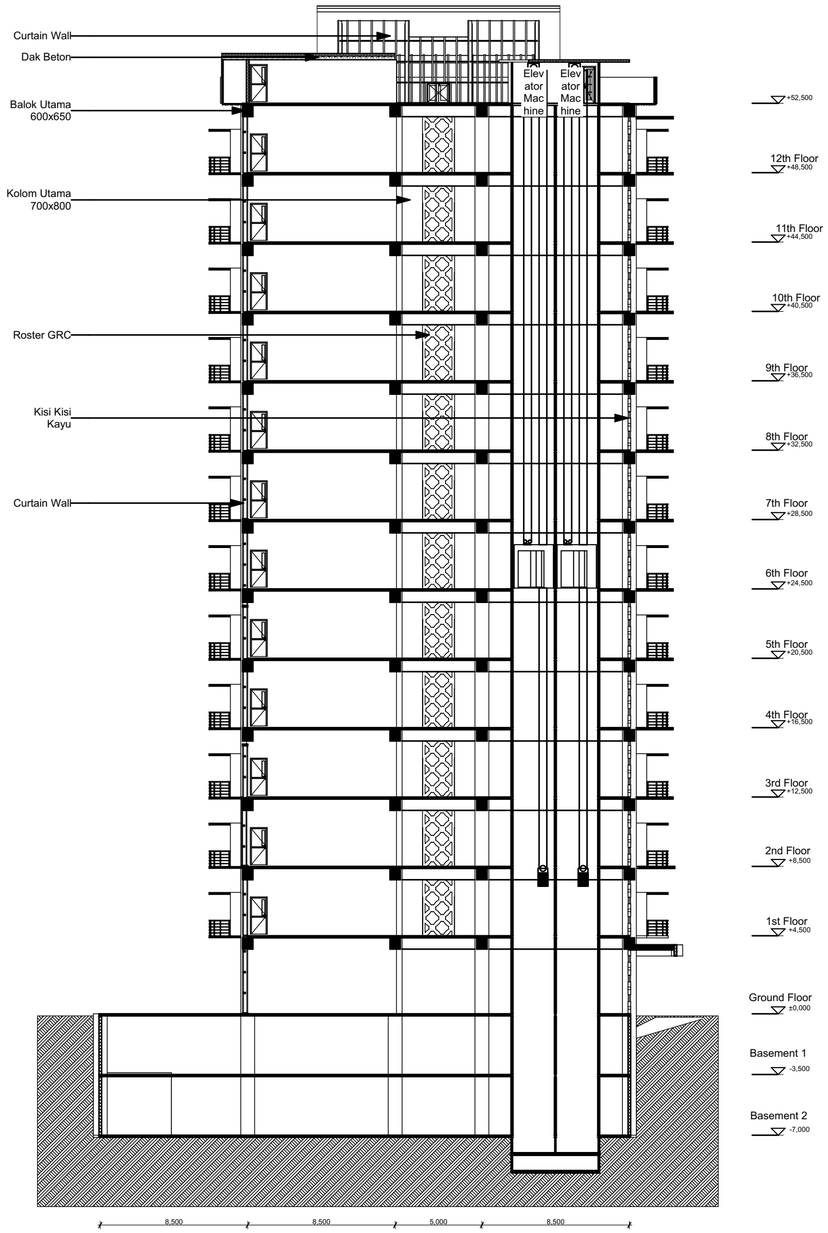


Department of Architecture Faculty of Engineering and Planning	**Project** Proyek Akhir Sarjana **Judul** *High-Rise Apartment* di Kawasan Maguwoharjo	**Dosen Pembimbing** *Ir. Supriyanta, M.Si.* **Dosen Penguji** *Yulia Pratiwi, ST, M.Eng*	**Mahasiswa** *Dwi Mairani Manaf 12512086*	**Judul Gambar** Potongan B' **Skala** 1:250	**Arah Mata Angin** U	**Keterangan**	**Page** 21 **Total**

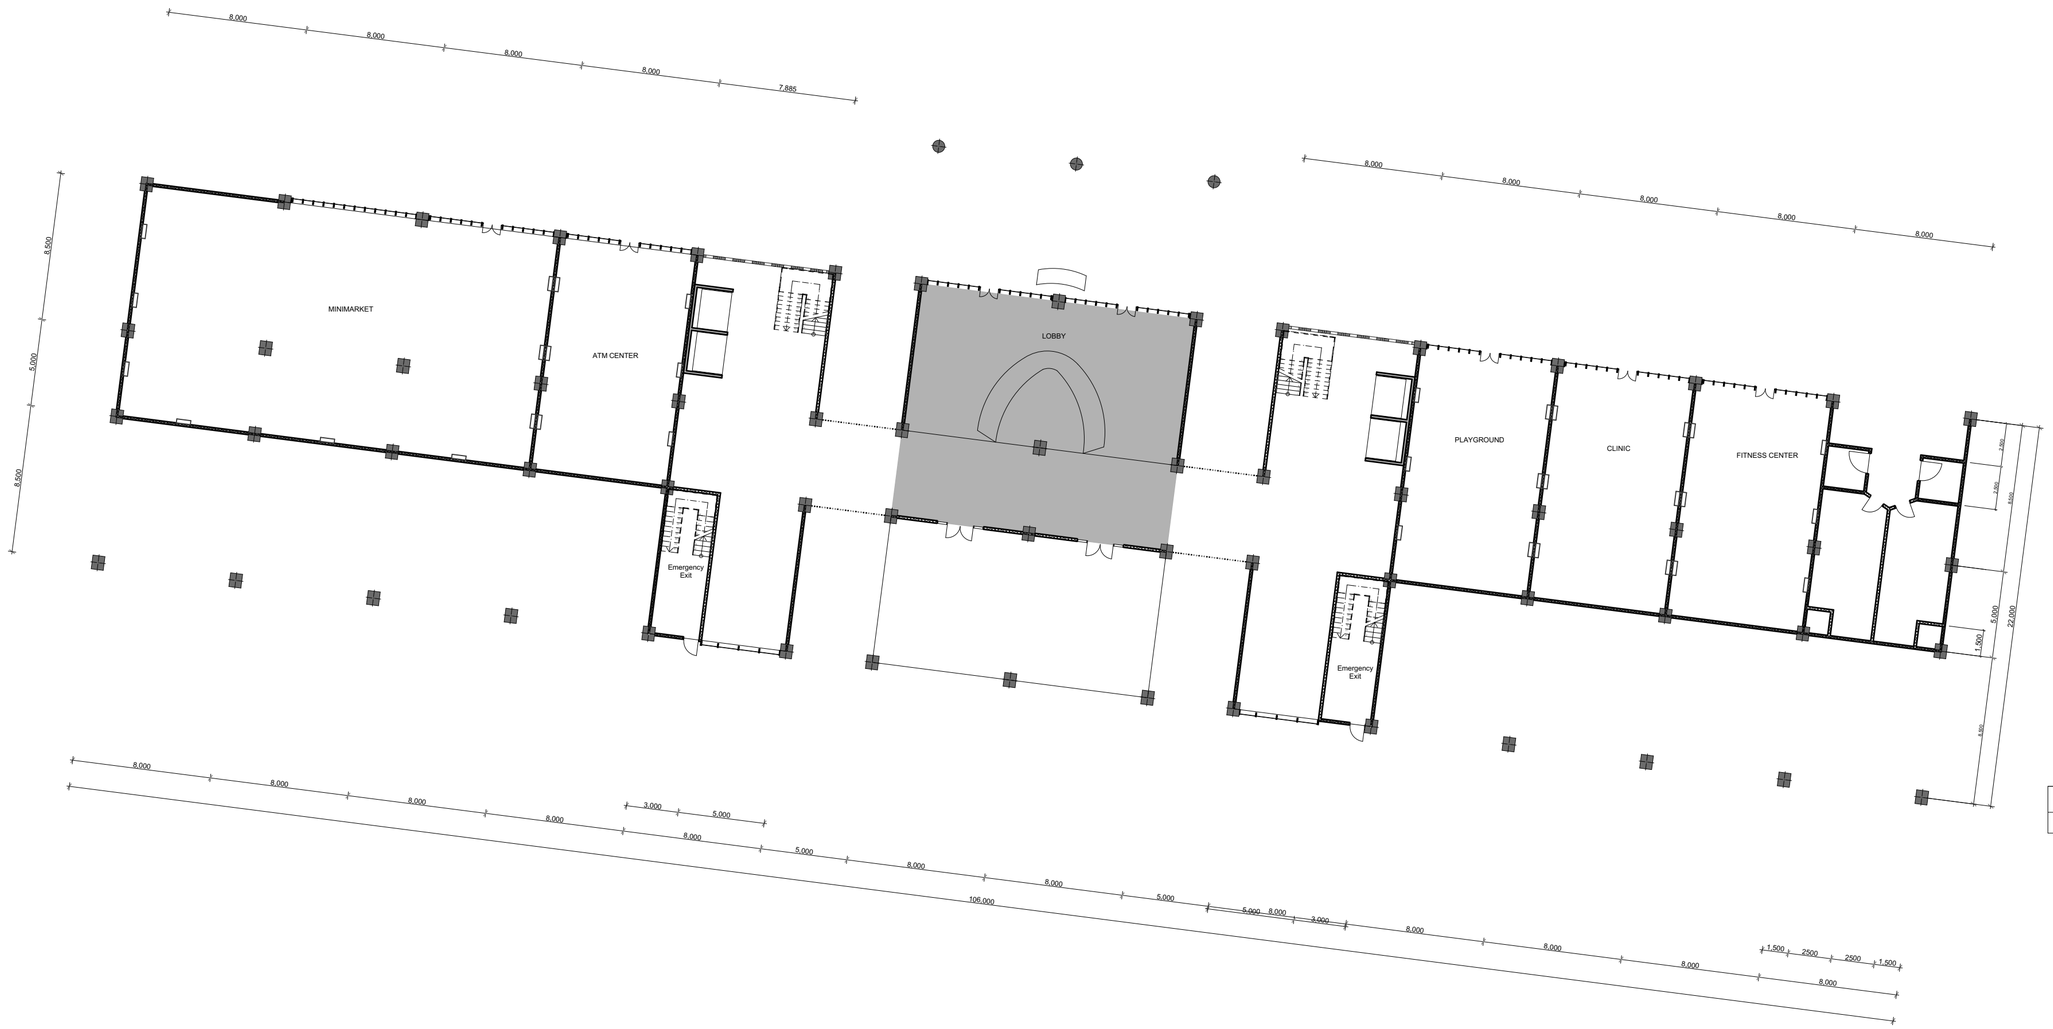

Department of Architecture Faculty of Engineering and Planning	**Project** Proyek Akhir Sarjana **Judul** *High-Rise Apartment* di Kawasan Maguwoharjo	**Dosen Pembimbing** *Ir. Supriyanta, M.Si.* **Dosen Penguji** *Yulias Pratiwiw, ST, M.Eng*	**Mahasiswa** *Dwi Mairani Manaf 12512086*	**Judul Gambar** RENCANA HVAC LT GF **Skala** 1:250	**Arah Mata Angin** U	**Keterangan**	**Page** **Total**

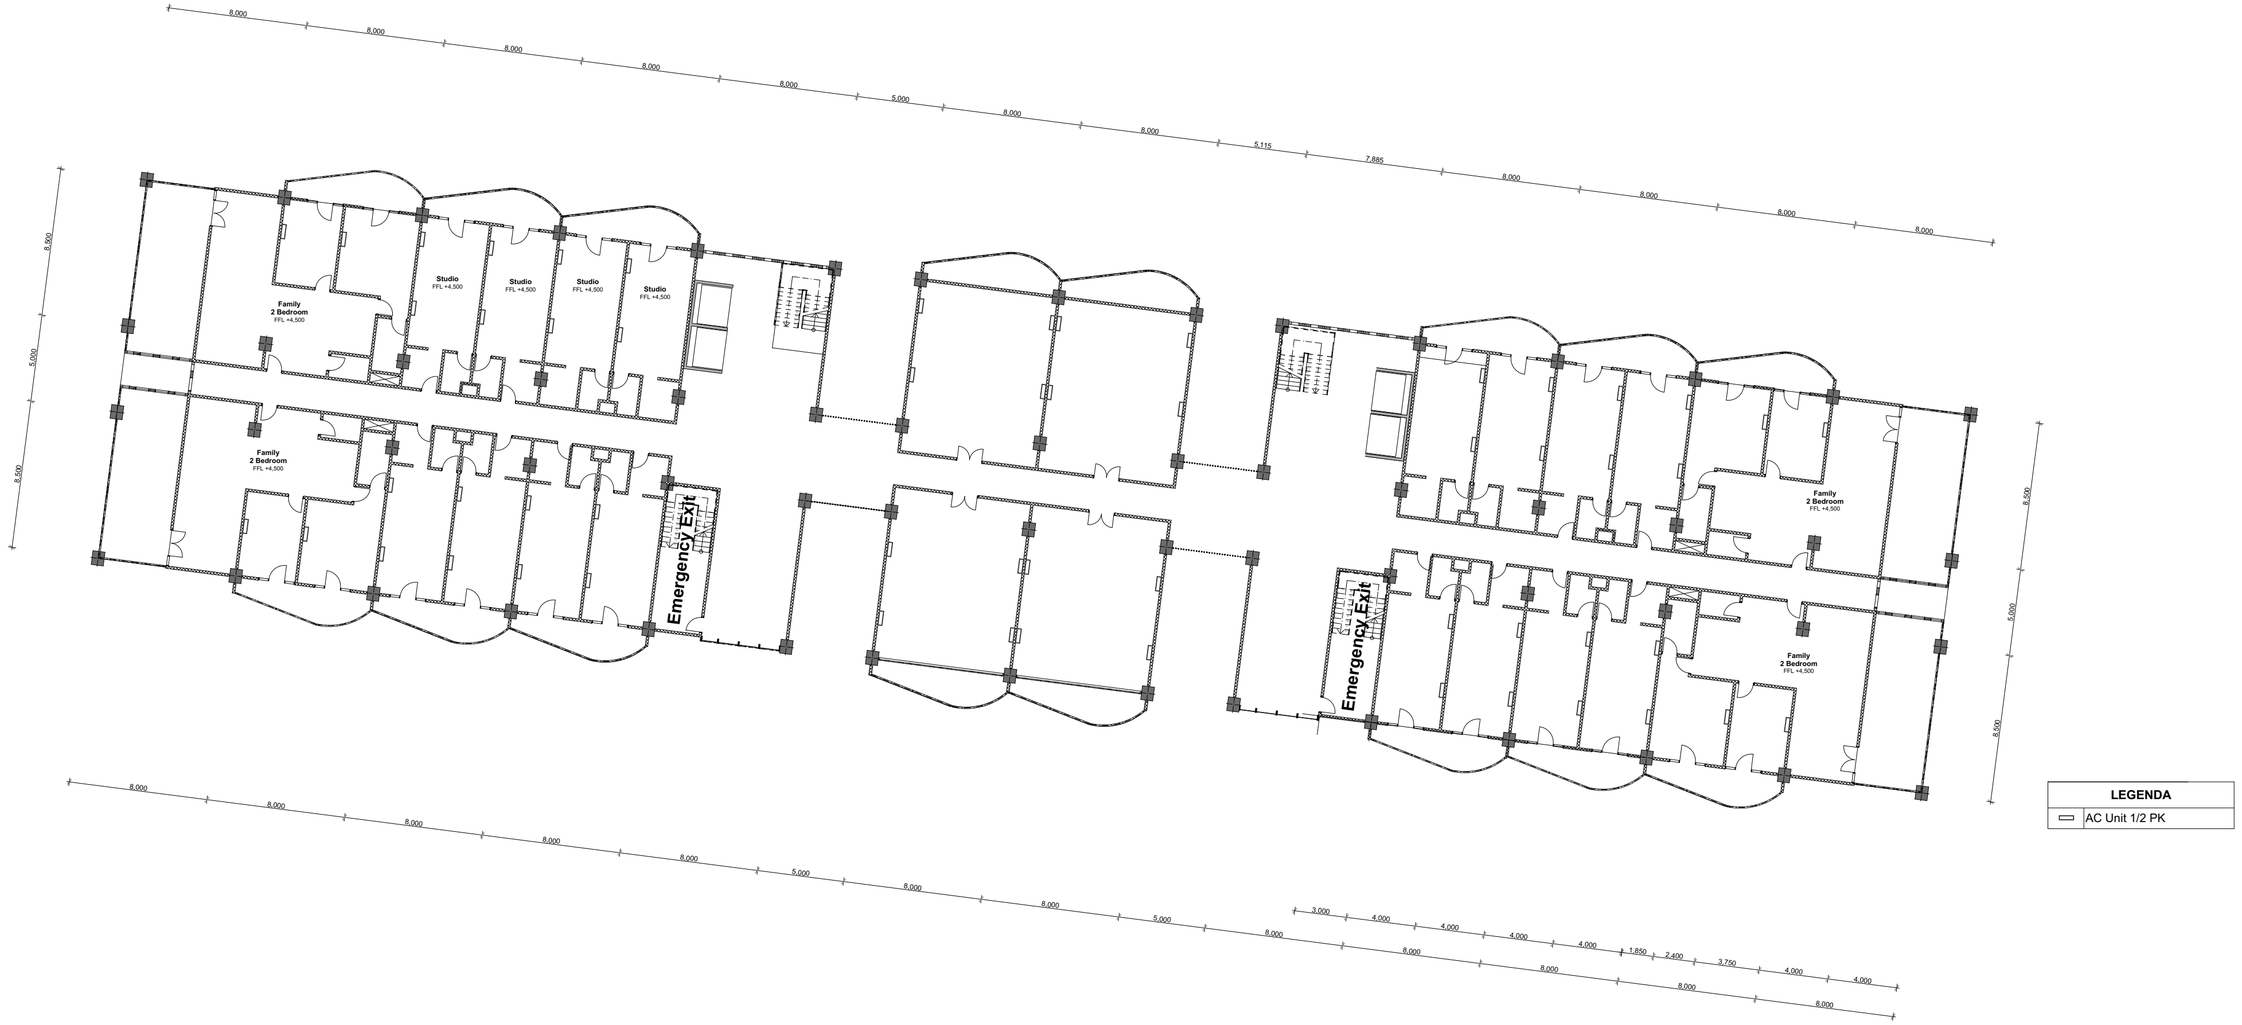

Department of Architecture Faculty of Engineering and Planning	**Project** Proyek Akhir Sarjana **Judul** *High-Rise Apartment* di Kawasan Maguwoharjo	**Dosen Pembimbing** *Ir. Supriyanta, M.Si.* **Dosen Penguji** *Yulias Pratiwiw, ST, M.Eng*	**Mahasiswa** *Dwi Mairani Manaf 12512086*	**Judul Gambar** RENCANA HVAC LT 1st-3rd **Skala** 1:250	**Arah Mata Angin** U	**Keterangan**	**Page** **Total**

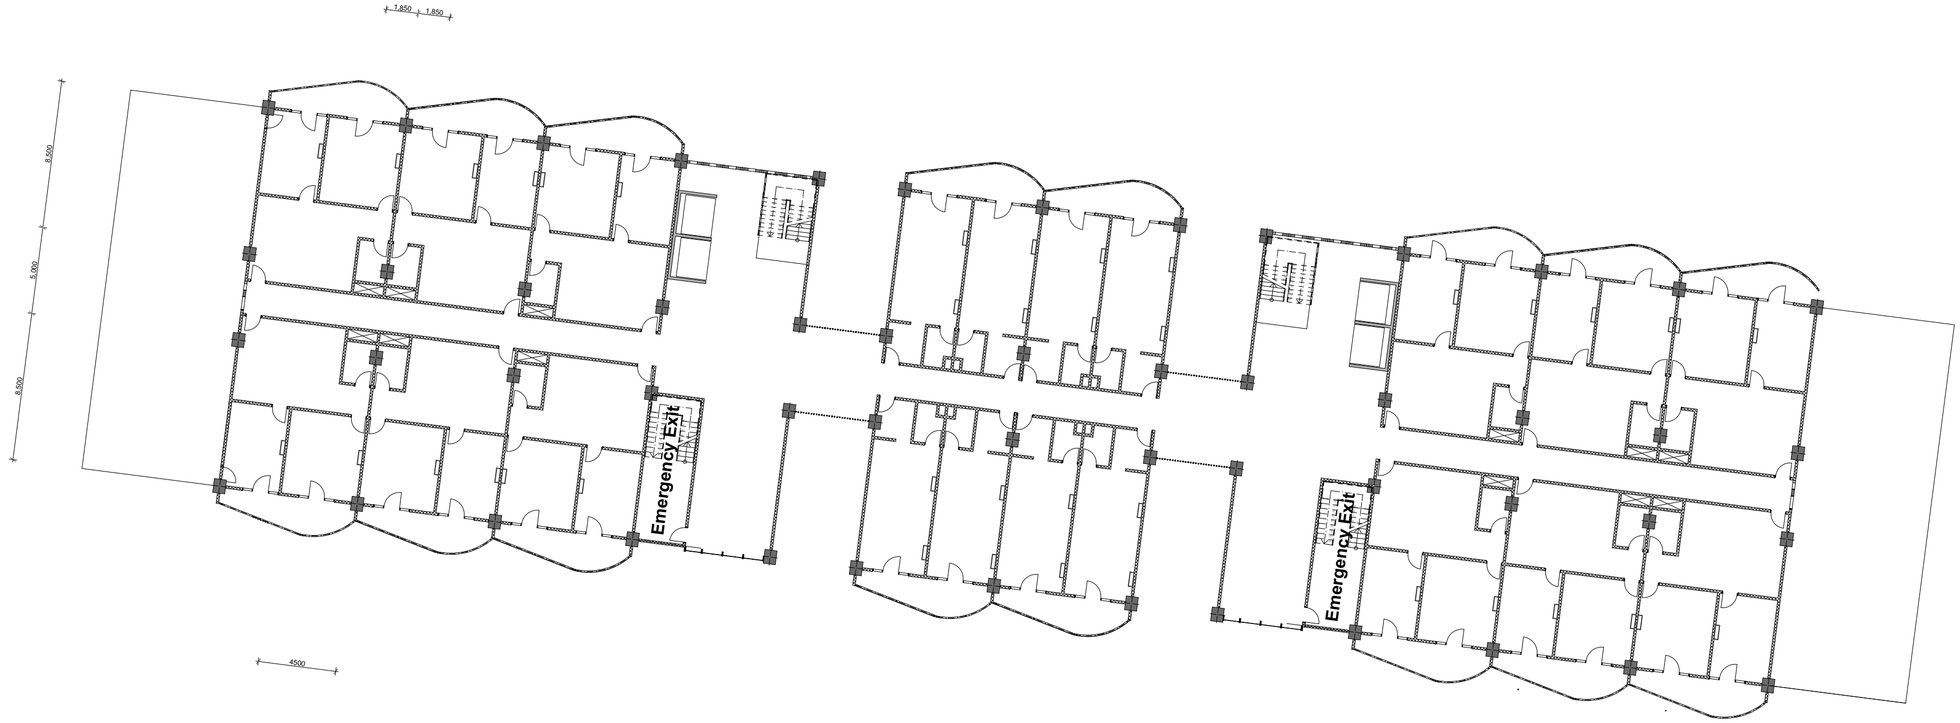

Department of Architecture Faculty of Engineering and Planning	**Project** Proyek Akhir Sarjana **Judul** *High-Rise Apartment* di Kawasan Maguwoharjo	**Dosen Pembimbing** *Ir. Supriyanta, M.Si.* **Dosen Penguji** *Yulias Pratiwiw, ST, M.Eng*	**Mahasiswa** *Dwi Mairani Manaf* *12512086*	**Judul Gambar** RENCANA HVAC LT 4th-5th **Skala** 1:250	**Arah Mata Angin** U	**Keterangan**	**Page** **Total**




LEGENDA	
▭	AC Unit 1/2 PK


Department of Architecture Faculty of Engineering and Planning	**Project** Proyek Akhir Sarjana **Judul** *High-Rise Apartment* di Kawasan Maguwoharjo	**Dosen Pembimbing** *Ir. Supriyanta, M.Si.* **Dosen Penguji** *Yulias Pratiwiw, ST, M.Eng*	**Mahasiswa** *Dwi Mairani Manaf* *12512086*	**Judul Gambar** RENCANA HVAC LT 6th-9th **Skala** 1:250	**Arah Mata Angin** U	**Keterangan**	**Page** **Total**



Department of Architecture Faculty of Engineering and Planning	**Project** Proyek Akhir Sarjana **Judul** *High-Rise Apartment* di Kawasan Maguwoharjo	**Dosen Pembimbing** *Ir. Supriyanta, M.Si.* **Dosen Penguji** *Yulias Pratiwiw, ST, M.Eng*	**Mahasiswa** *Dwi Mairani Manaf* *12512086*	**Judul Gambar** RENCANA HVAC LT 10th-12th **Skala** 1:250	**Arah Mata Angin** U	**Keterangan**	**Page** **Total**

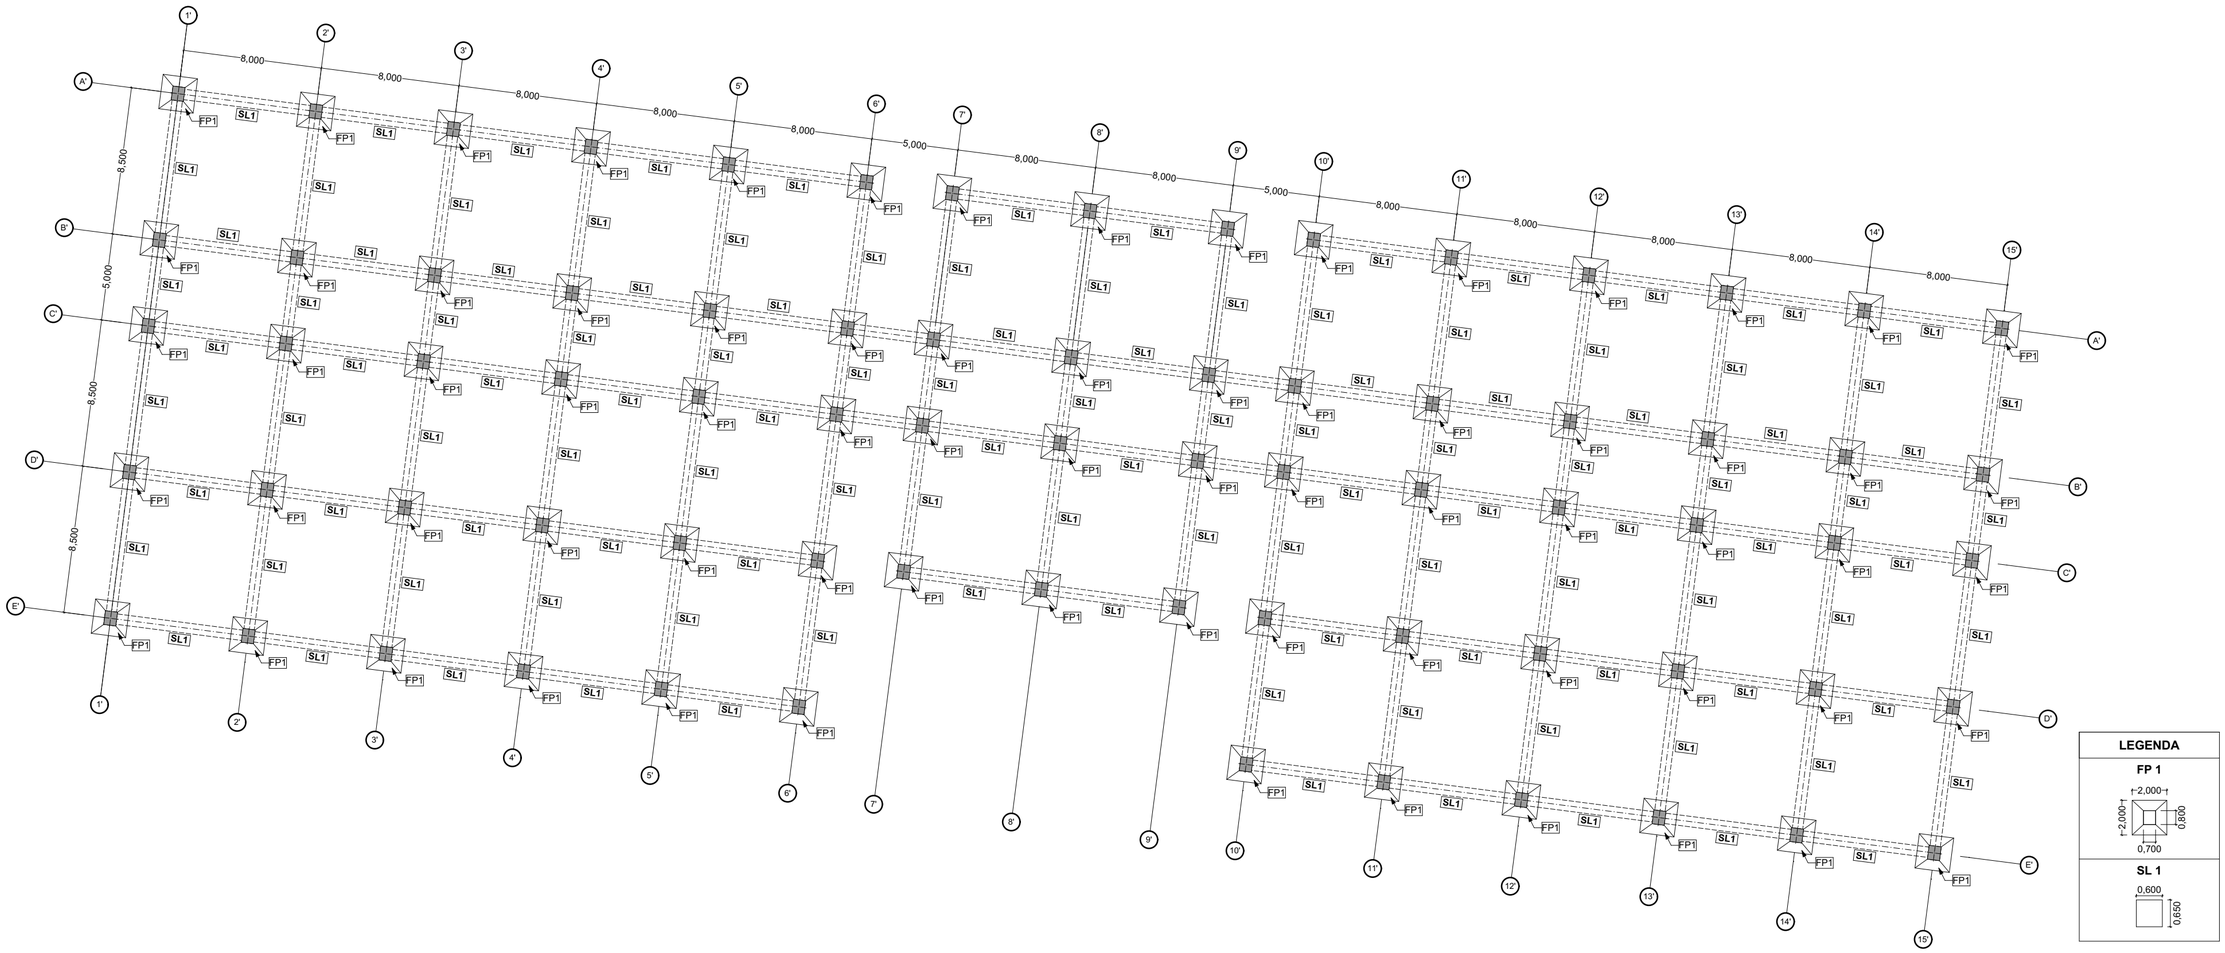

Department of Architecture Faculty of Engineering and Planning	**Project** Proyek Akhir Sarjana **Judul** *High-Rise Apartment* di Kawasan Maguwoharjo	**Dosen Pembimbing** *Ir. Supriyanta, M.Si.* **Dosen Penguji** *Yulias Pratiwiw, ST, M.Eng*	**Mahasiswa** *Dwi Mairani Manaf* *12512086*	**Judul Gambar** RENCANA PONDASI **Skala** 1:250	**Arah Mata Angin** U	**Keterangan**	**Page** **Total**

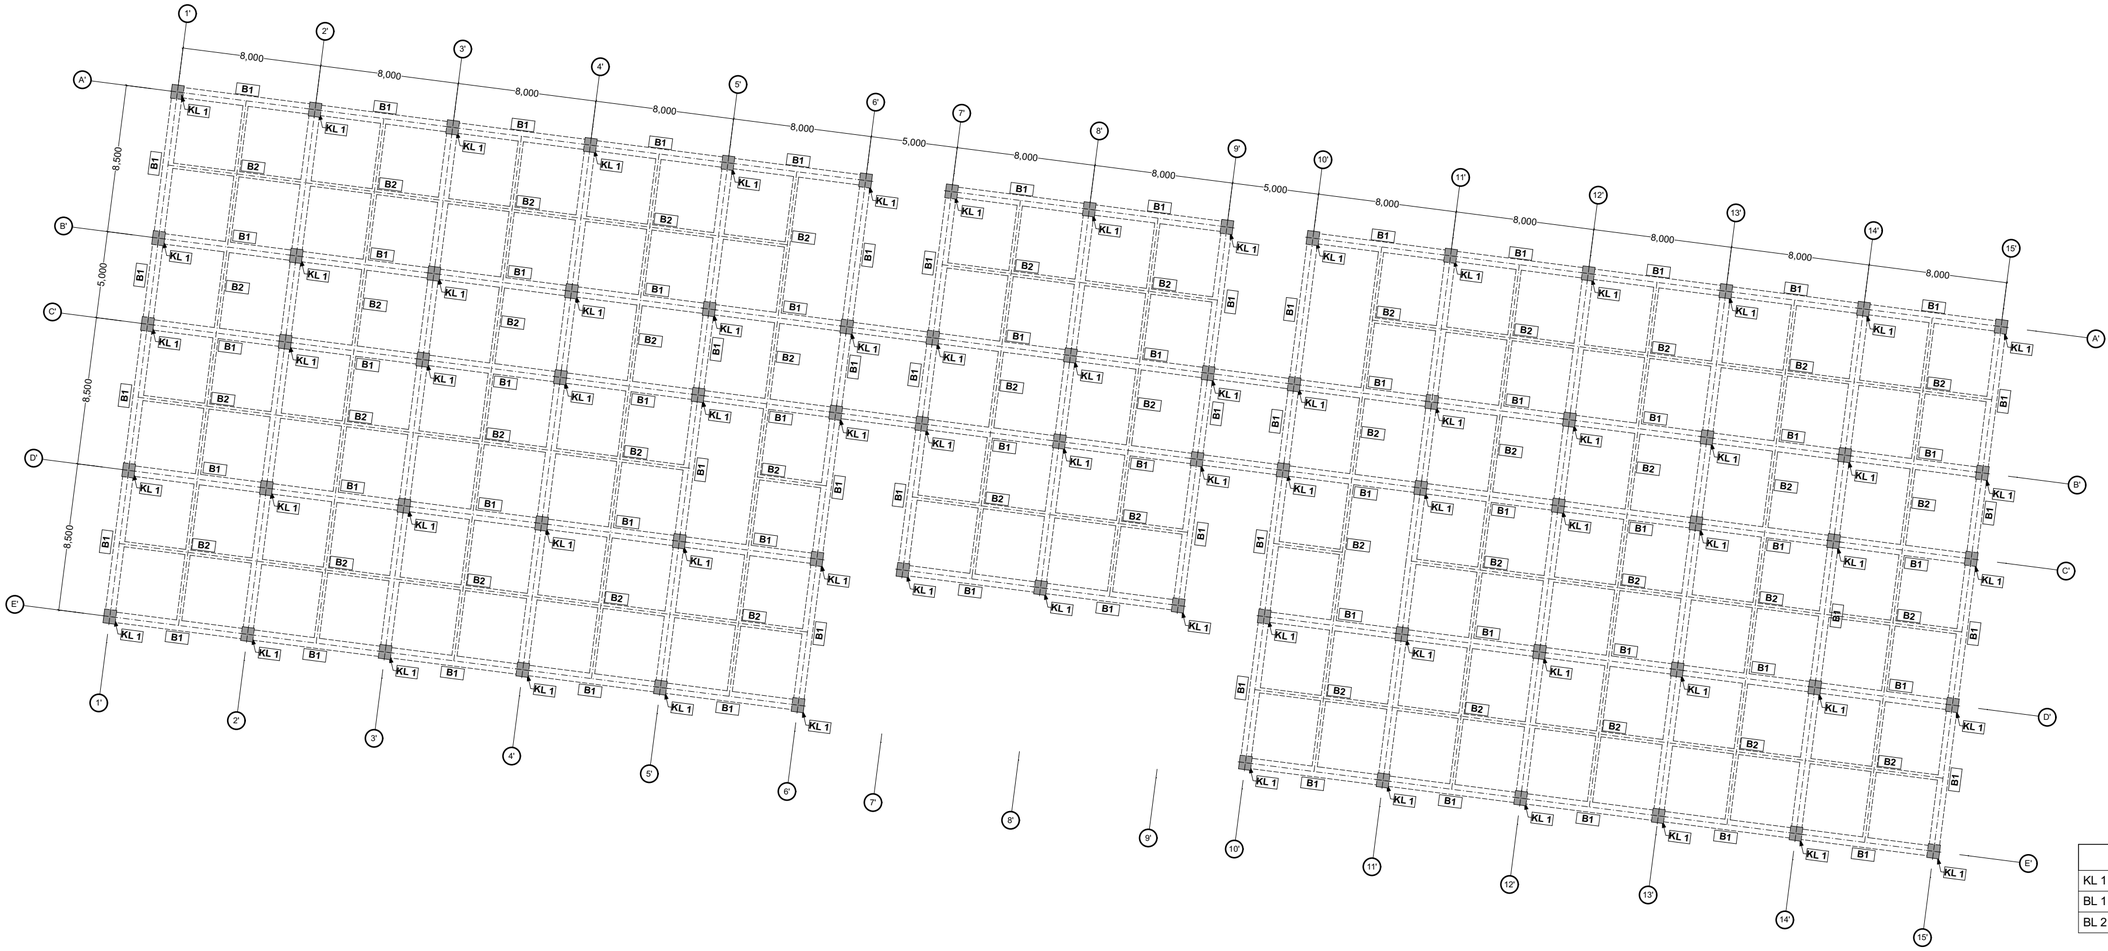

LEGENDA	
KL 1	Kolom Struktur 70x80 cm
BL 1	Balok Struktur 65x60 cm
BL 2	Balok Anak 40x30 cm

Department of Architecture Faculty of Engineering and Planning

Project
Proyek Akhir Sarjana

Judul
High-Rise Apartment di Kawasan Maguwoharjo

Dosen Pembimbing
Ir. Supriyanta, M.Si.

Dosen Penguji
Yulias Pratiwiw, ST, M.Eng

Mahasiswa
Dwi Mairani Manaf
12512086

Judul Gambar
RENCANA KOLOM BALOK BASEMENT LT 1-2


Skala
1:250

Arah Mata Angin
U

Keterangan

Page

Total

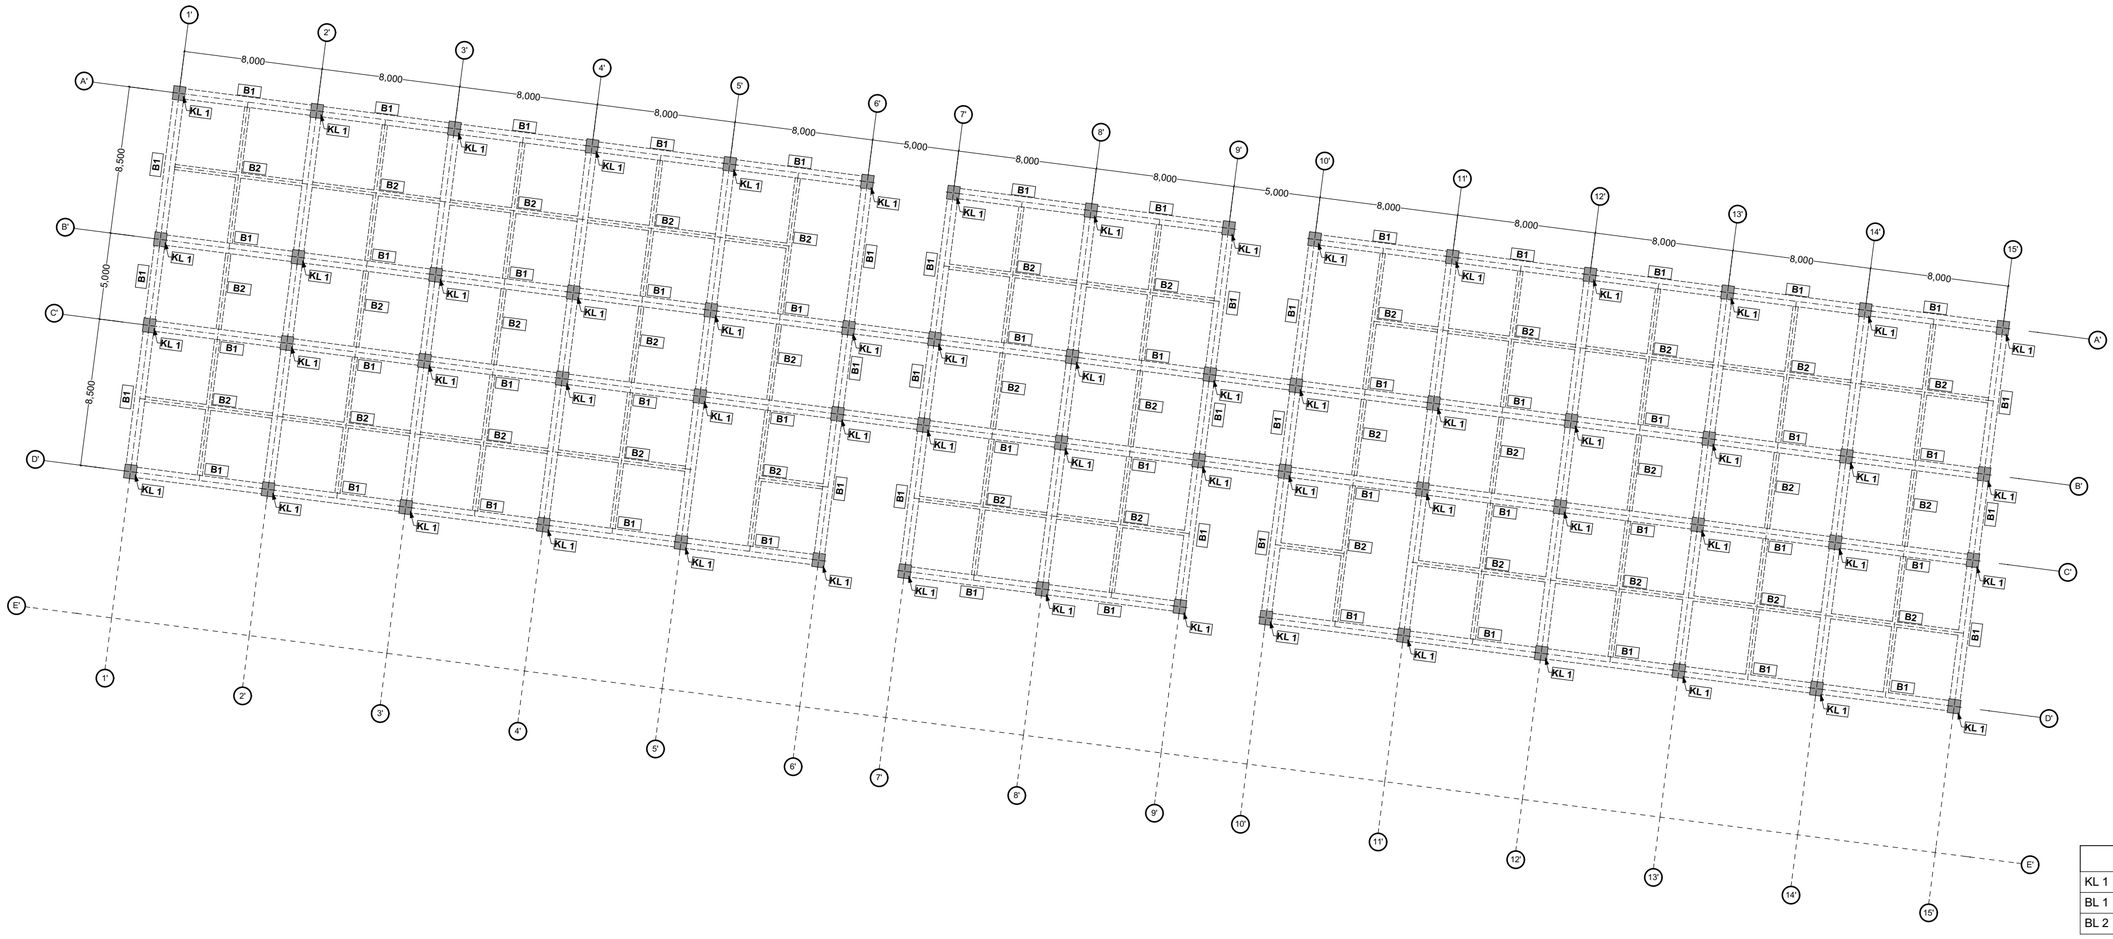

LEGENDA	
KL 1	Kolom Struktur 70x80 cm
BL 1	Balok Struktur 65x60 cm
BL 2	Balok Anak 40x30 cm

Department of Architecture Faculty of Engineering and Planning

Project
Proyek Akhir Sarjana

Judul
High-Rise Apartment di Kawasan Maguwoharjo

Dosen Pembimbing
Ir. Supriyanta, M.Si.

Dosen Penguji
Yulias Pratiwiw, ST, M.Eng

Mahasiswa
Dwi Mairani Manaf
12512086

Judul Gambar
RENCANA KOLOM BALOK LT GF-3rd


Skala
1:250

Arah Mata Angin
U

Keterangan

Page

Total

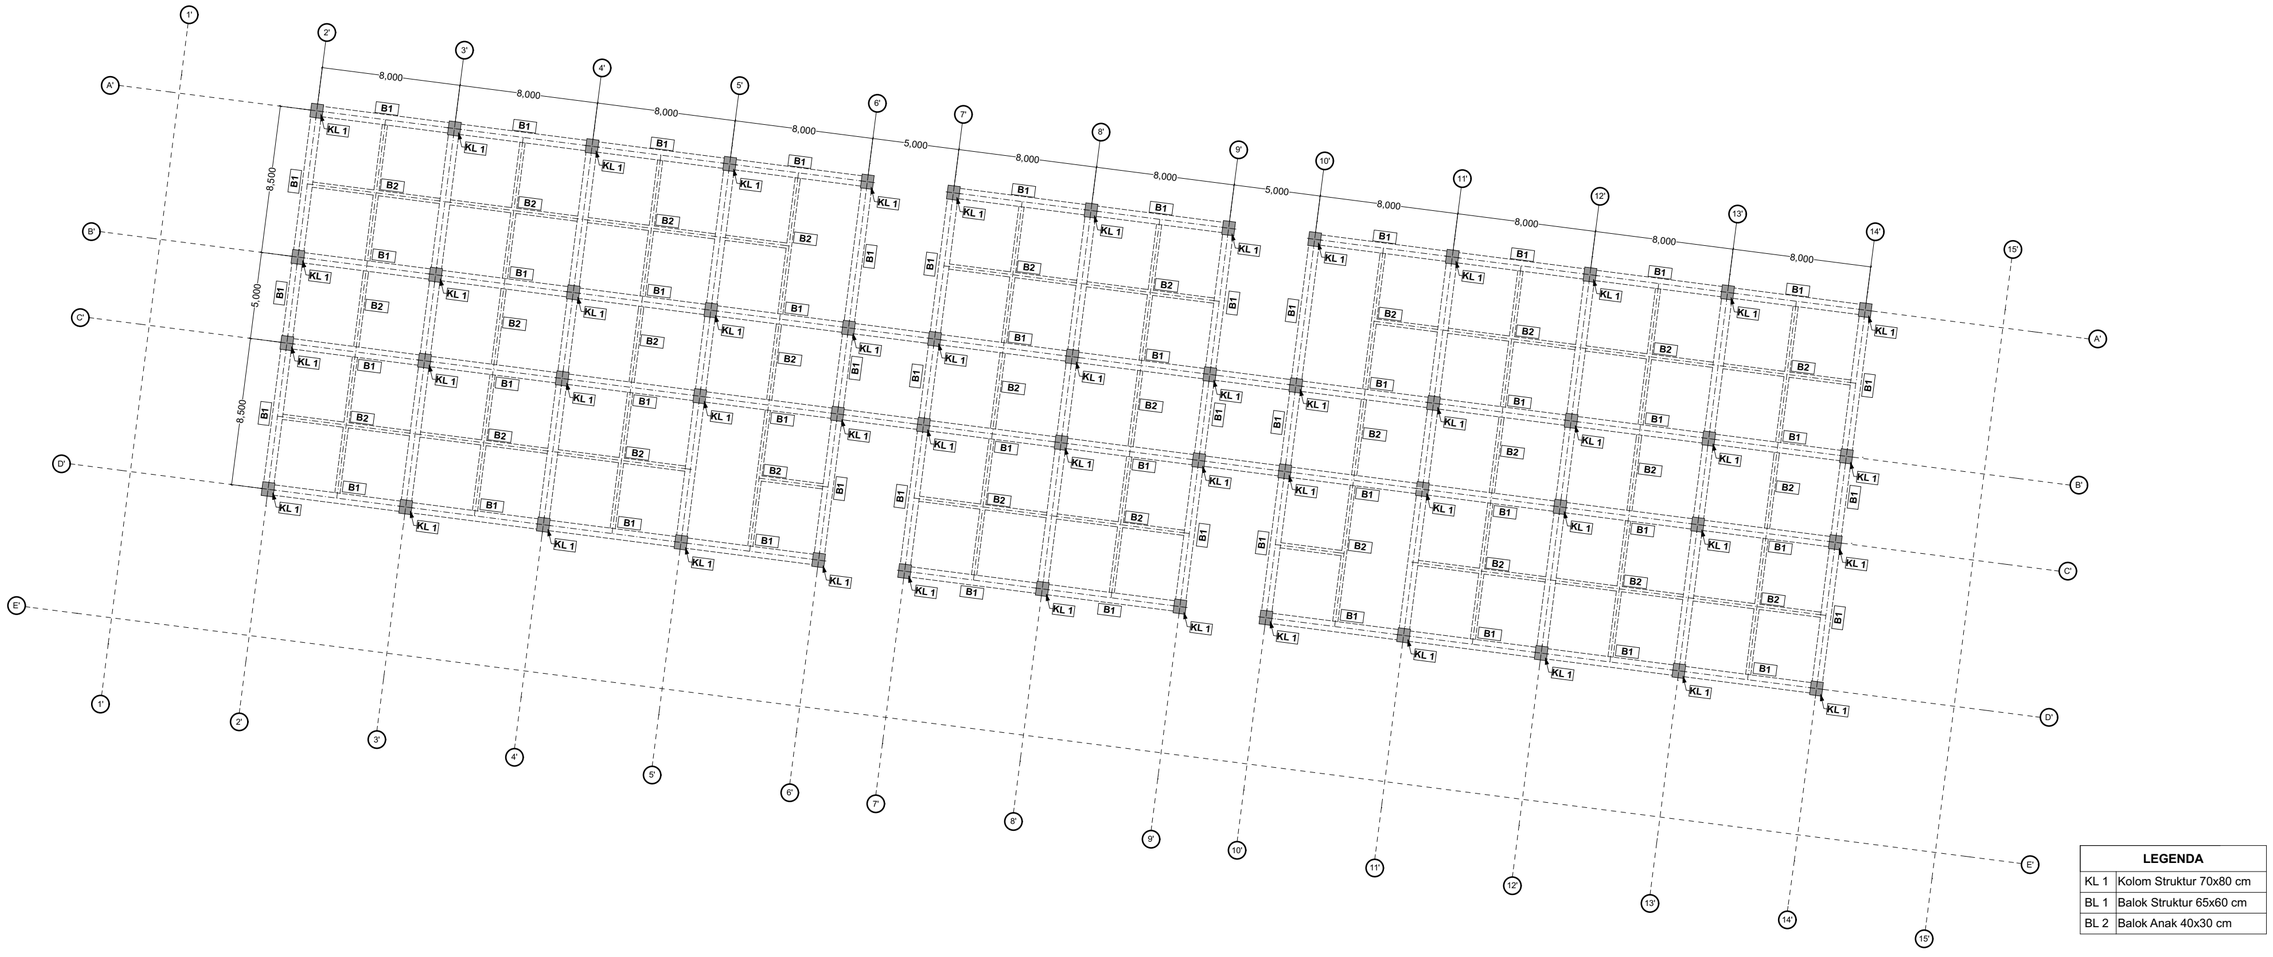

LEGENDA	
KL 1	Kolom Struktur 70x80 cm
BL 1	Balok Struktur 65x60 cm
BL 2	Balok Anak 40x30 cm

Department of Architecture Faculty of Engineering and Planning

Project
Proyek Akhir Sarjana

Judul
High-Rise Apartment di Kawasan Maguwoharjo

Dosen Pembimbing
Ir. Supriyanta, M.Si.

Dosen Penguji
Yulias Pratiwiw, ST, M.Eng

Mahasiswa
Dwi Mairani Manaf
12512086

Judul Gambar
RENCANA KOLOM BALOK LT 4th-8th


Skala
1:250

Arah Mata Angin
U

Keterangan

Page

Total

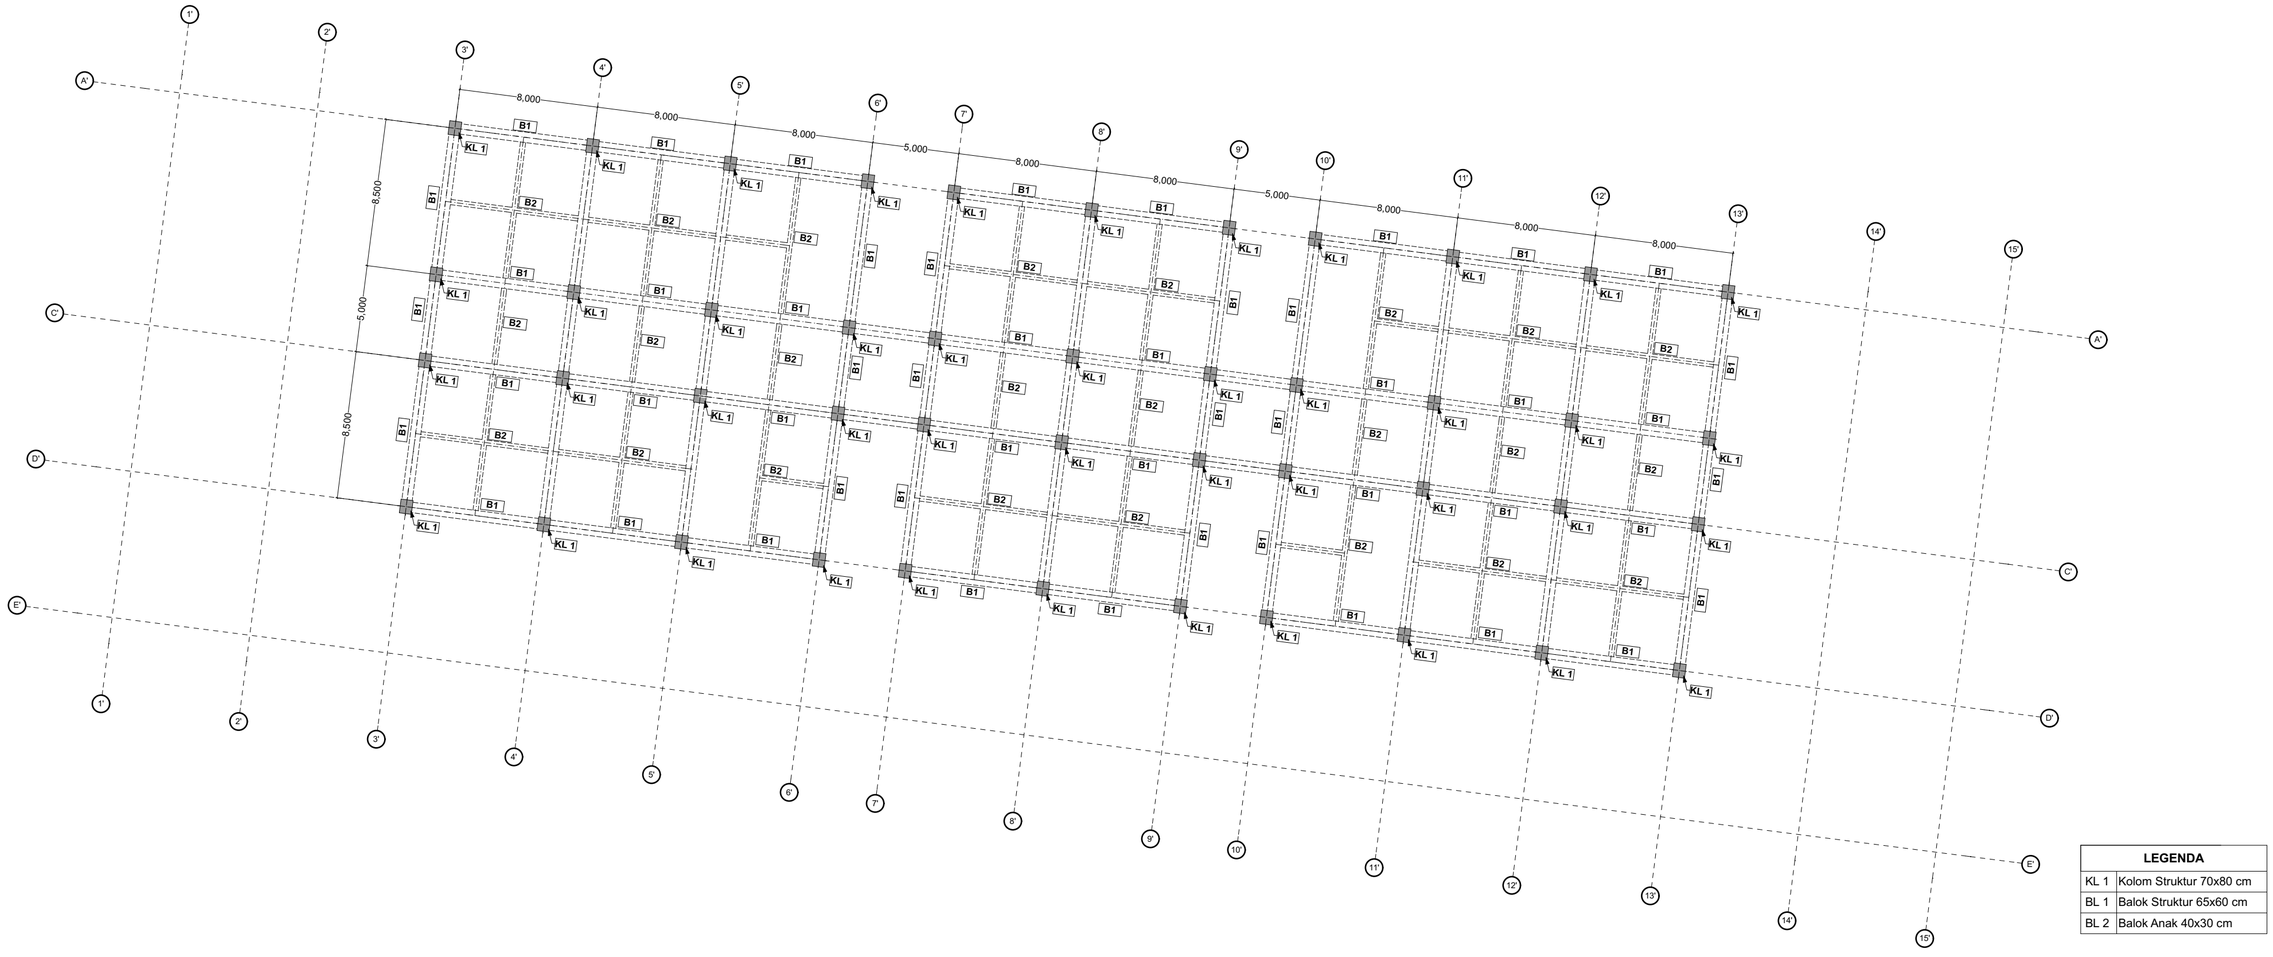

LEGENDA	
KL 1	Kolom Struktur 70x80 cm
BL 1	Balok Struktur 65x60 cm
BL 2	Balok Anak 40x30 cm

Department of Architecture Faculty of Engineering and Planning

Project
Proyek Akhir Sarjana

Judul
High-Rise Apartment di Kawasan Maguwoharjo

Dosen Pembimbing
Ir. Supriyanta, M.Si.

Dosen Penguji
Yulias Pratiwiw, ST, M.Eng

Mahasiswa
Dwi Mairani Manaf
12512086

Judul Gambar
RENCANA KOLOM BALOK LT 9th-12th


Skala
1:250

Arah Mata Angin
U


Keterangan

Page


Total

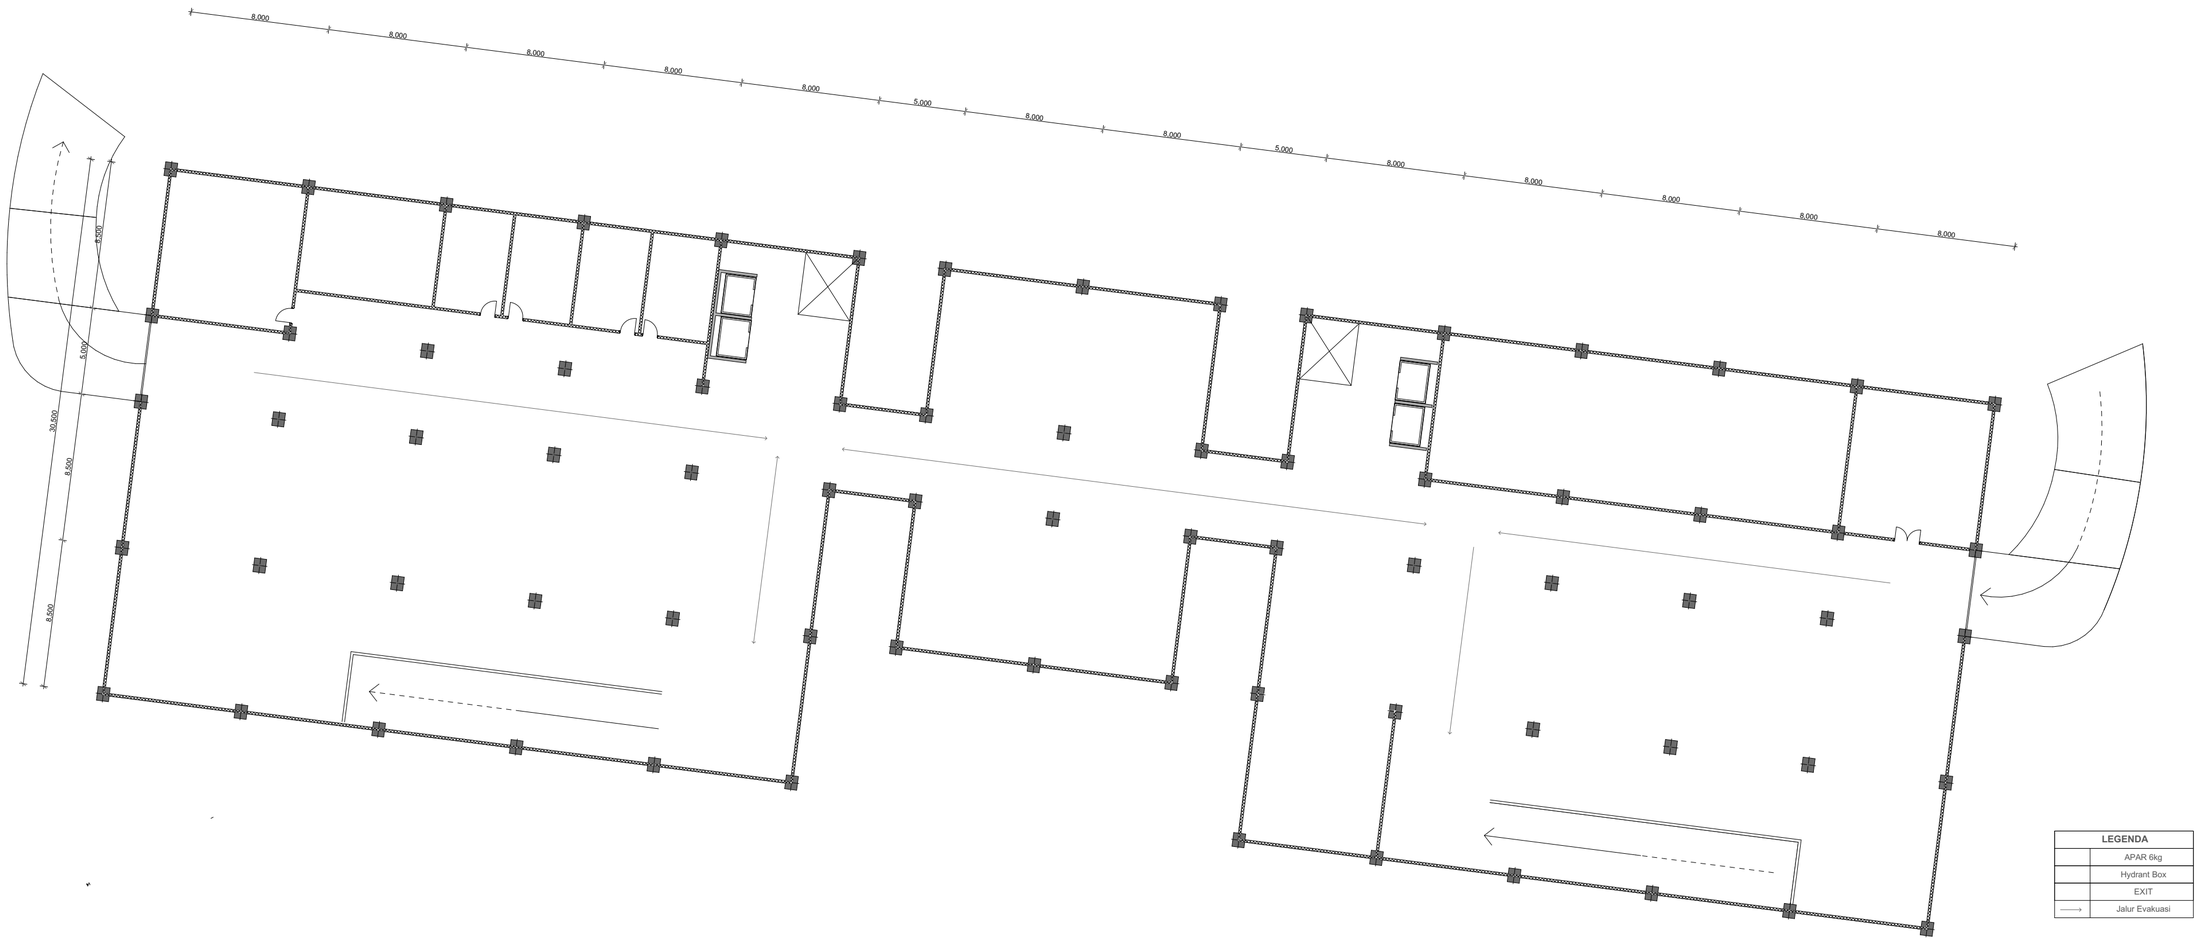


Department of Architecture Faculty of Engineering and Planning	**Project** Proyek Akhir Sarjana	**Dosen Pembimbing** *Ir. Supriyanta, M.Si.*	**Mahasiswa** *Dwi Mairani Manaf 12512086*	**Judul Gambar** RENCANA HYDRANT & JALUR EVAKUASI LT BS.1	**Arah Mata Angin** U	**Keterangan**	**Page**
	Judul *High-Rise Apartment* di Kawasan Maguwoharjo	**Dosen Penguji** *Yulias Pratiwiw, ST, M.Eng*		**Skala** 1:250			**Total**

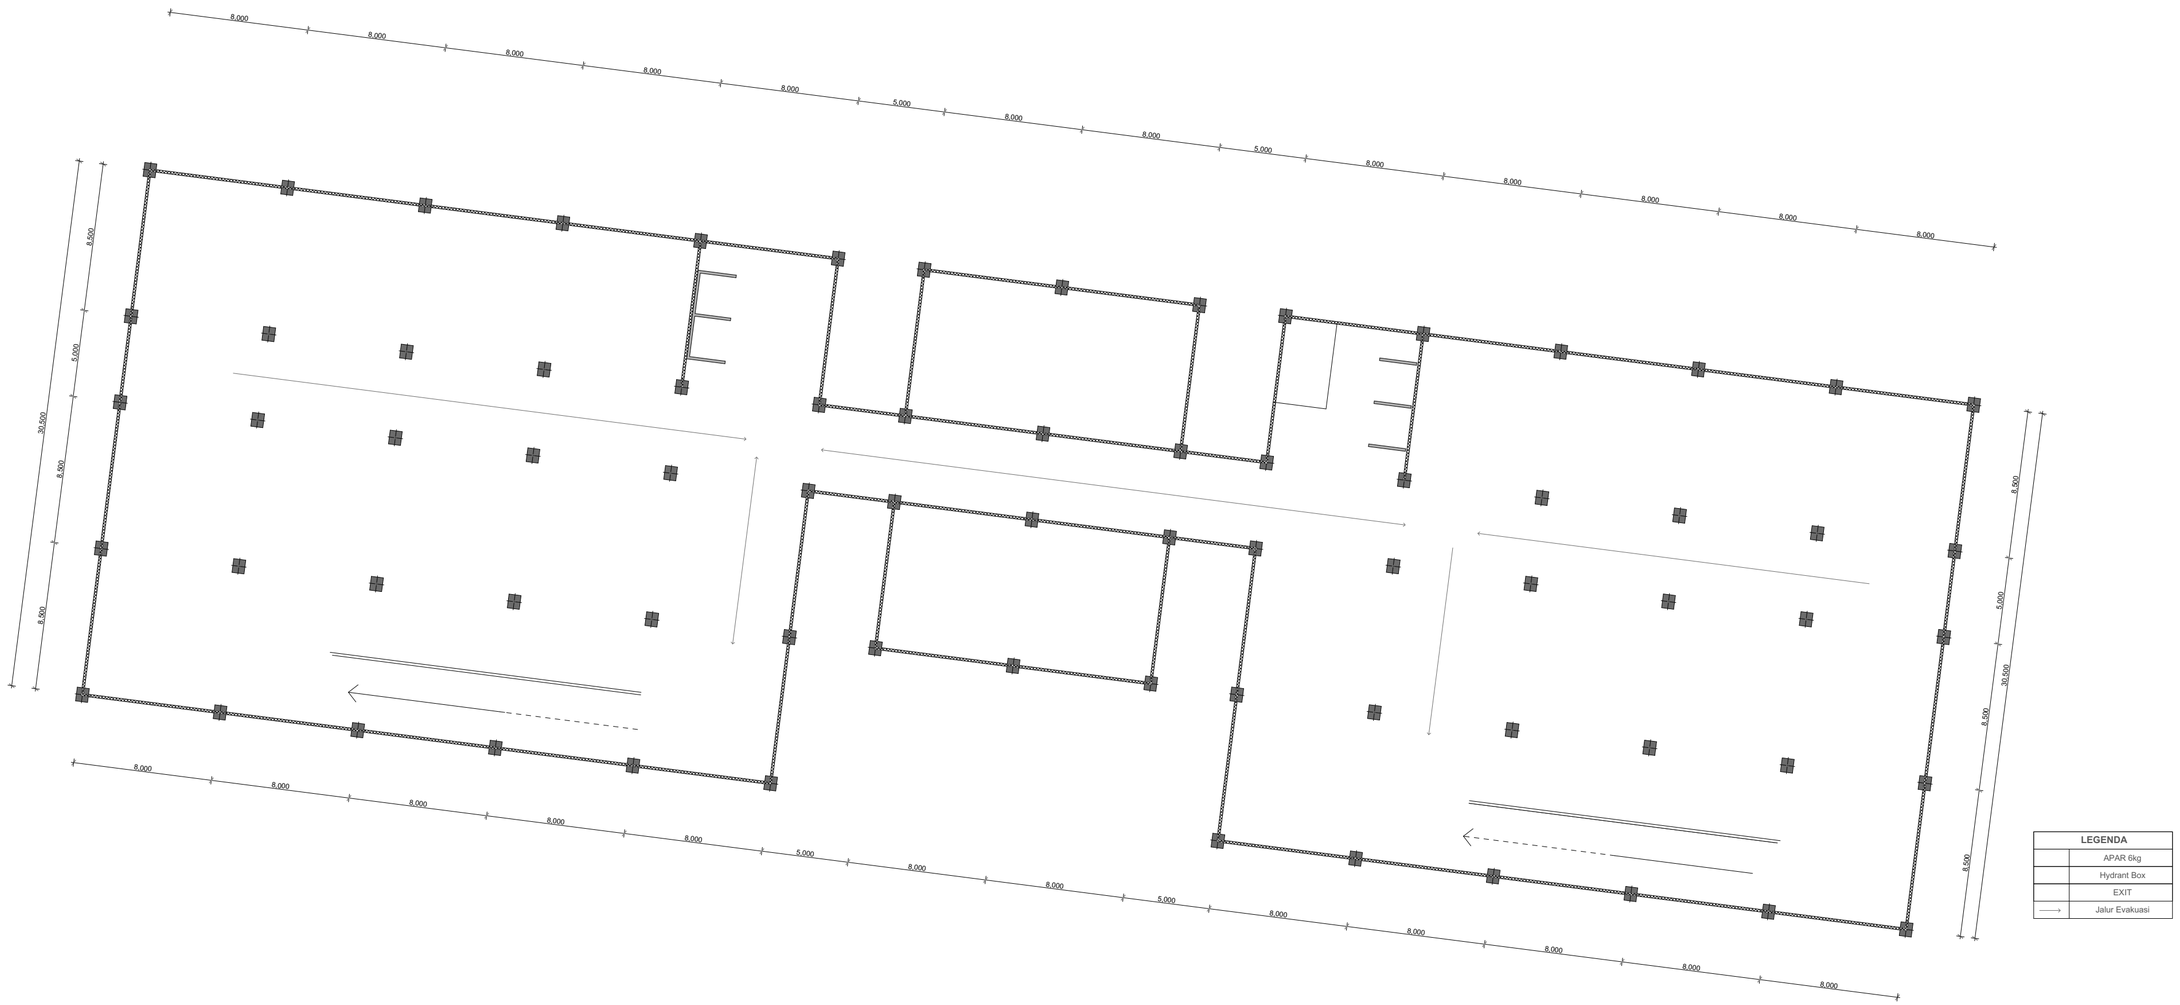


Department of Architecture Faculty of Engineering and Planning	**Project** Proyek Akhir Sarjana **Judul** *High-Rise Apartment* di Kawasan Maguwoharjo	**Dosen Pembimbing** *Ir. Supriyanta, M.Si.* **Dosen Penguji** *Yulias Pratiwiw, ST, M.Eng*	**Mahasiswa** *Dwi Mairani Manaf* *12512086*	**Judul Gambar** RENCANA HYDRANT & JALUR EVAKUASI LT BS.2 **Skala** 1:250	**Arah Mata Angin** U	**Keterangan**	**Page** **Total**

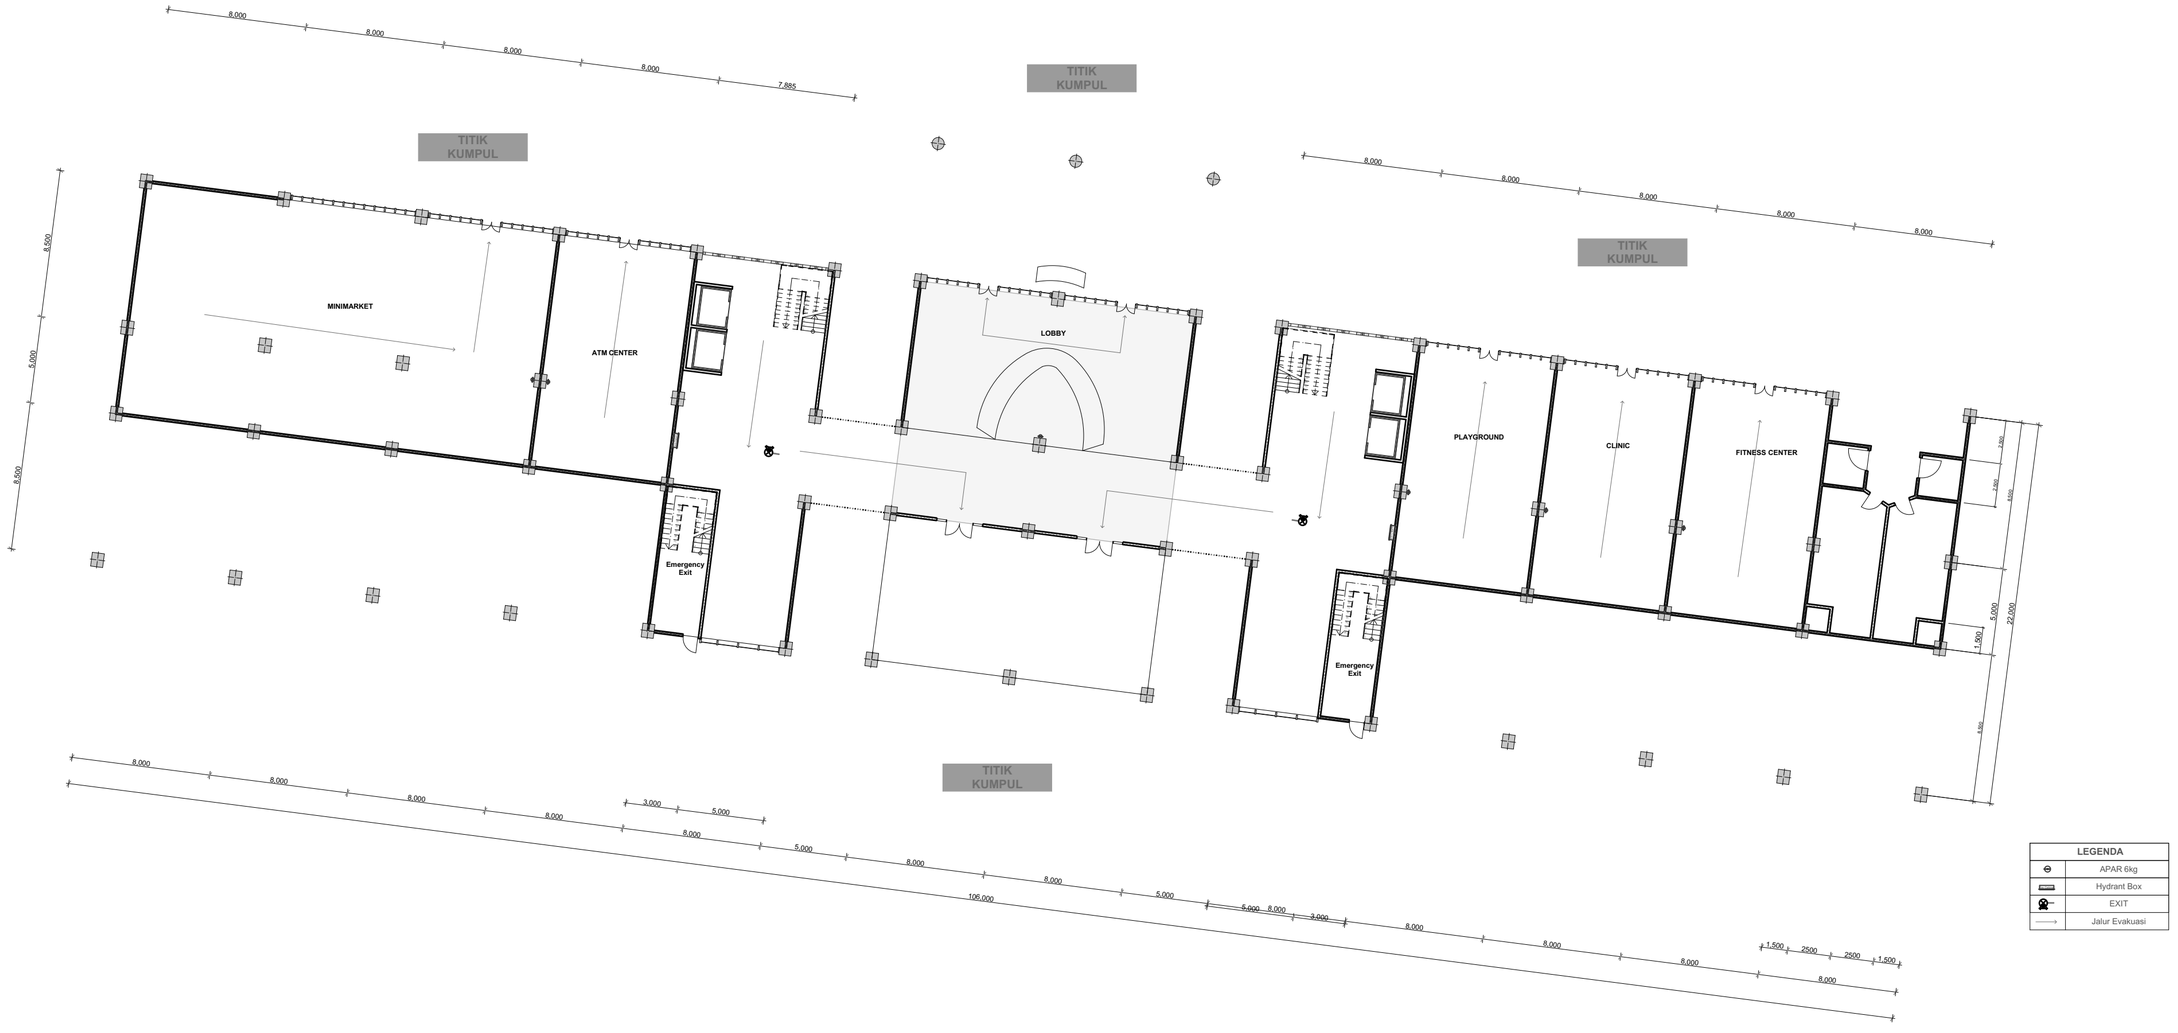

Department of Architecture Faculty of Engineering and Planning	**Project** Proyek Akhir Sarjana **Judul** *High-Rise Apartment* di Kawasan Maguwoharjo	**Dosen Pembimbing** *Ir. Supriyanta, M.Si.* **Dosen Penguji** *Yulias Pratiwiw, ST, M.Eng*	**Mahasiswa** *Dwi Mairani Manaf* *12512086*	**Judul Gambar** RENCANA HYDRANT & JALUR EVAKUASI LT GF **Skala** 1:250	**Arah Mata Angin** U	**Keterangan**	**Page** **Total**

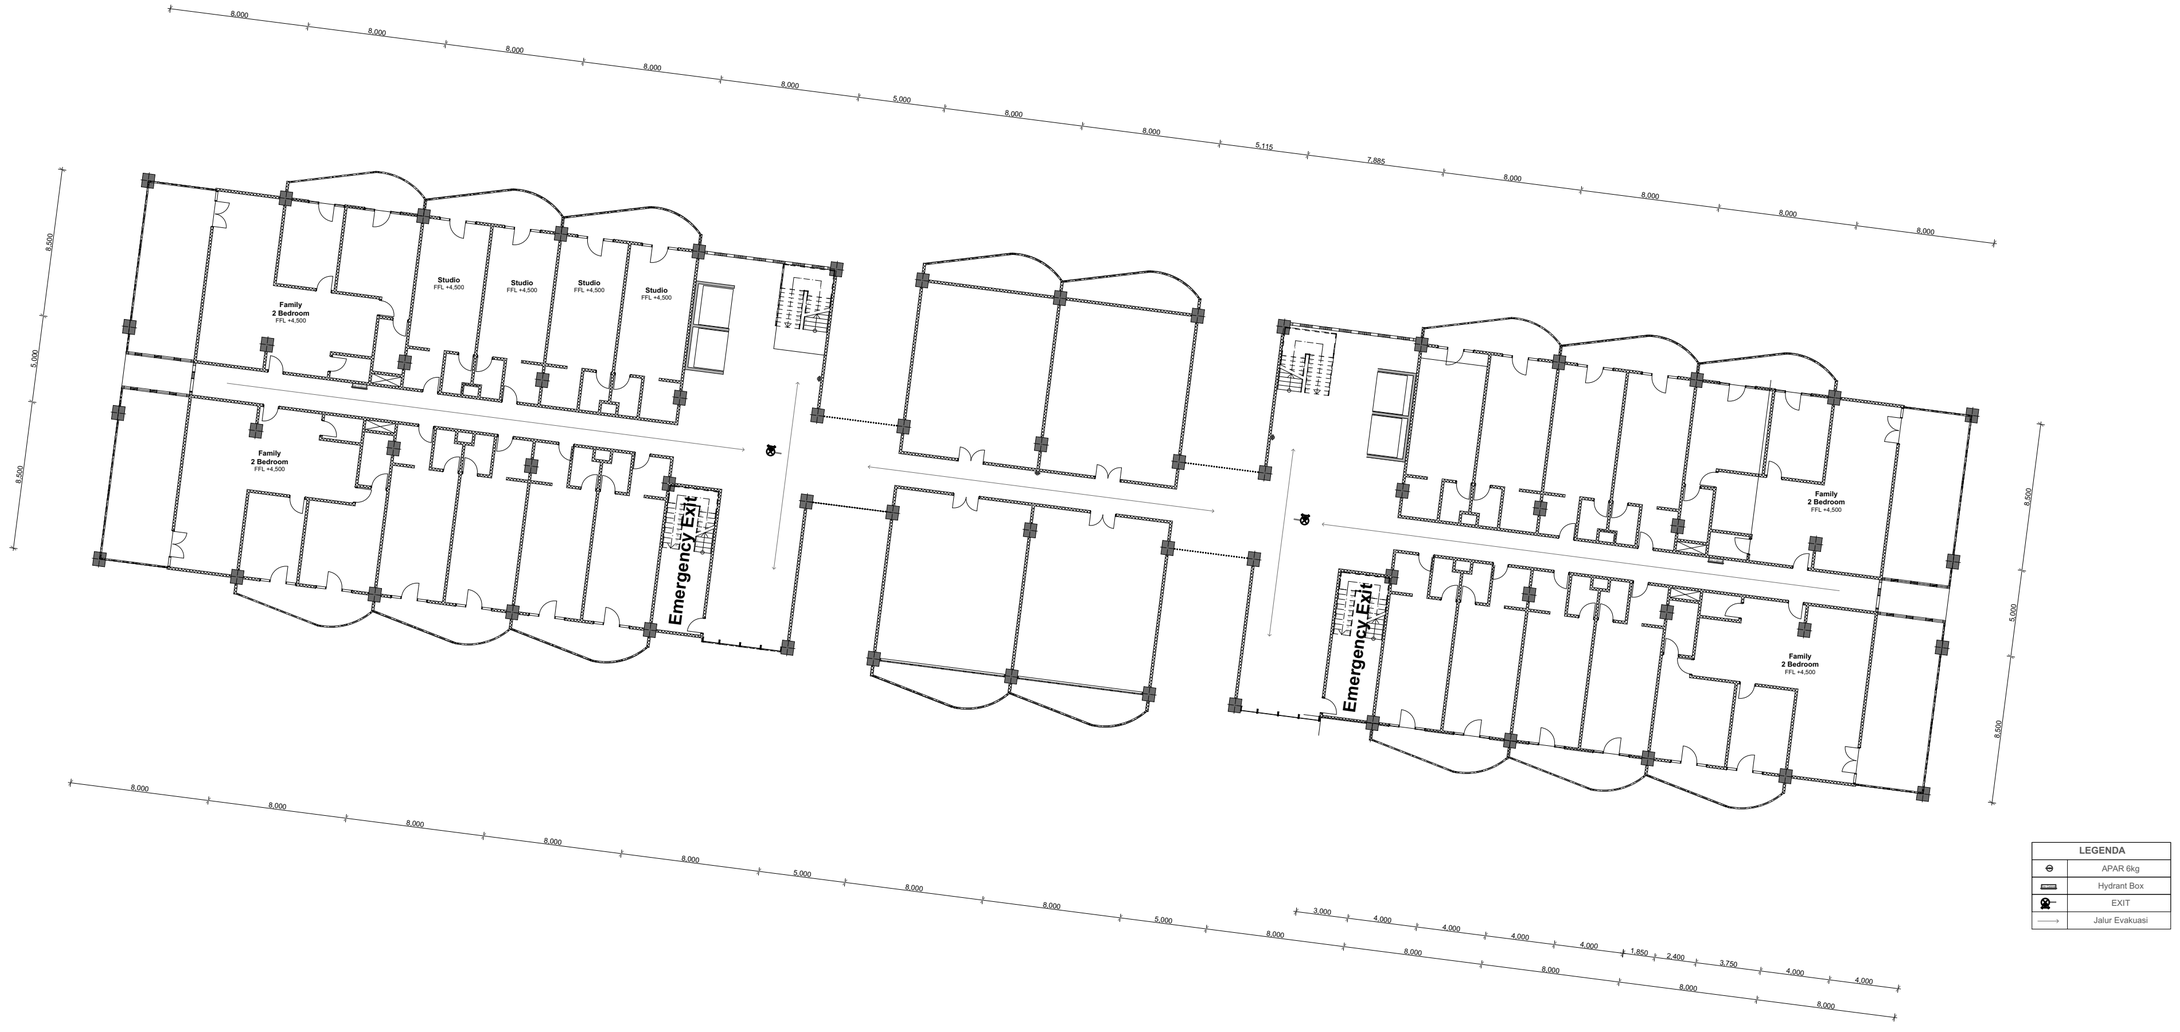

Department of Architecture Faculty of Engineering and Planning	**Project** Proyek Akhir Sarjana **Judul** *High-Rise Apartment* di Kawasan Maguwoharjo	**Dosen Pembimbing** *Ir. Supriyanta, M.Si.* **Dosen Penguji** *Yulias Pratiwiw, ST, M.Eng*	**Mahasiswa** *Dwi Mairani Manaf* *12512086*	**Judul Gambar** RENCANA HYDRANT & JALUR EVAKUASI LT 1st-3rd **Skala** 1:250	**Arah Mata Angin** U	**Keterangan**	**Page** **Total**

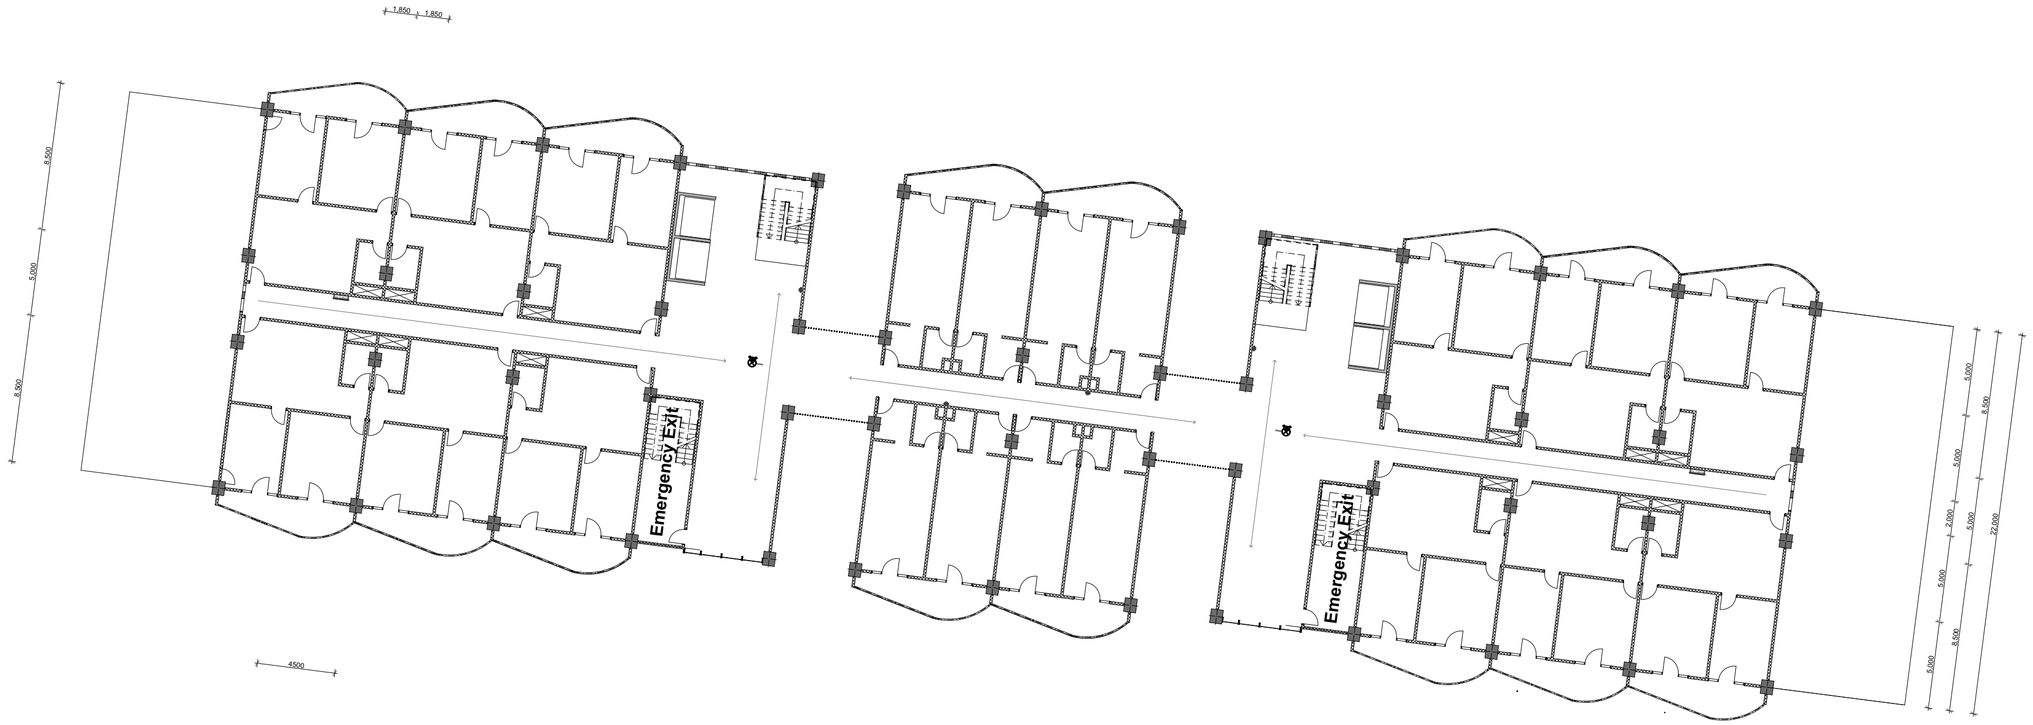

LEGENDA	
	APAR 6kg
	Hydrant Box
	EXIT
	Jalur Evakuasi

Department of Architecture Faculty of Engineering and Planning

Project
Proyek Akhir Sarjana

Judul
High-Rise Apartment di Kawasan Maguwoharjo

Dosen Pembimbing
Ir. Supriyanta, M.Si.

Dosen Penguji
Yulias Pratiwiw, ST, M.Eng

Mahasiswa
Dwi Mairani Manaf
12512086

Judul Gambar
RENCANA HYDRANT & JALUR EVAKUASI LT 4th-5th


Skala 1:250

Arah Mata Angin
U

Keterangan

Page


Total

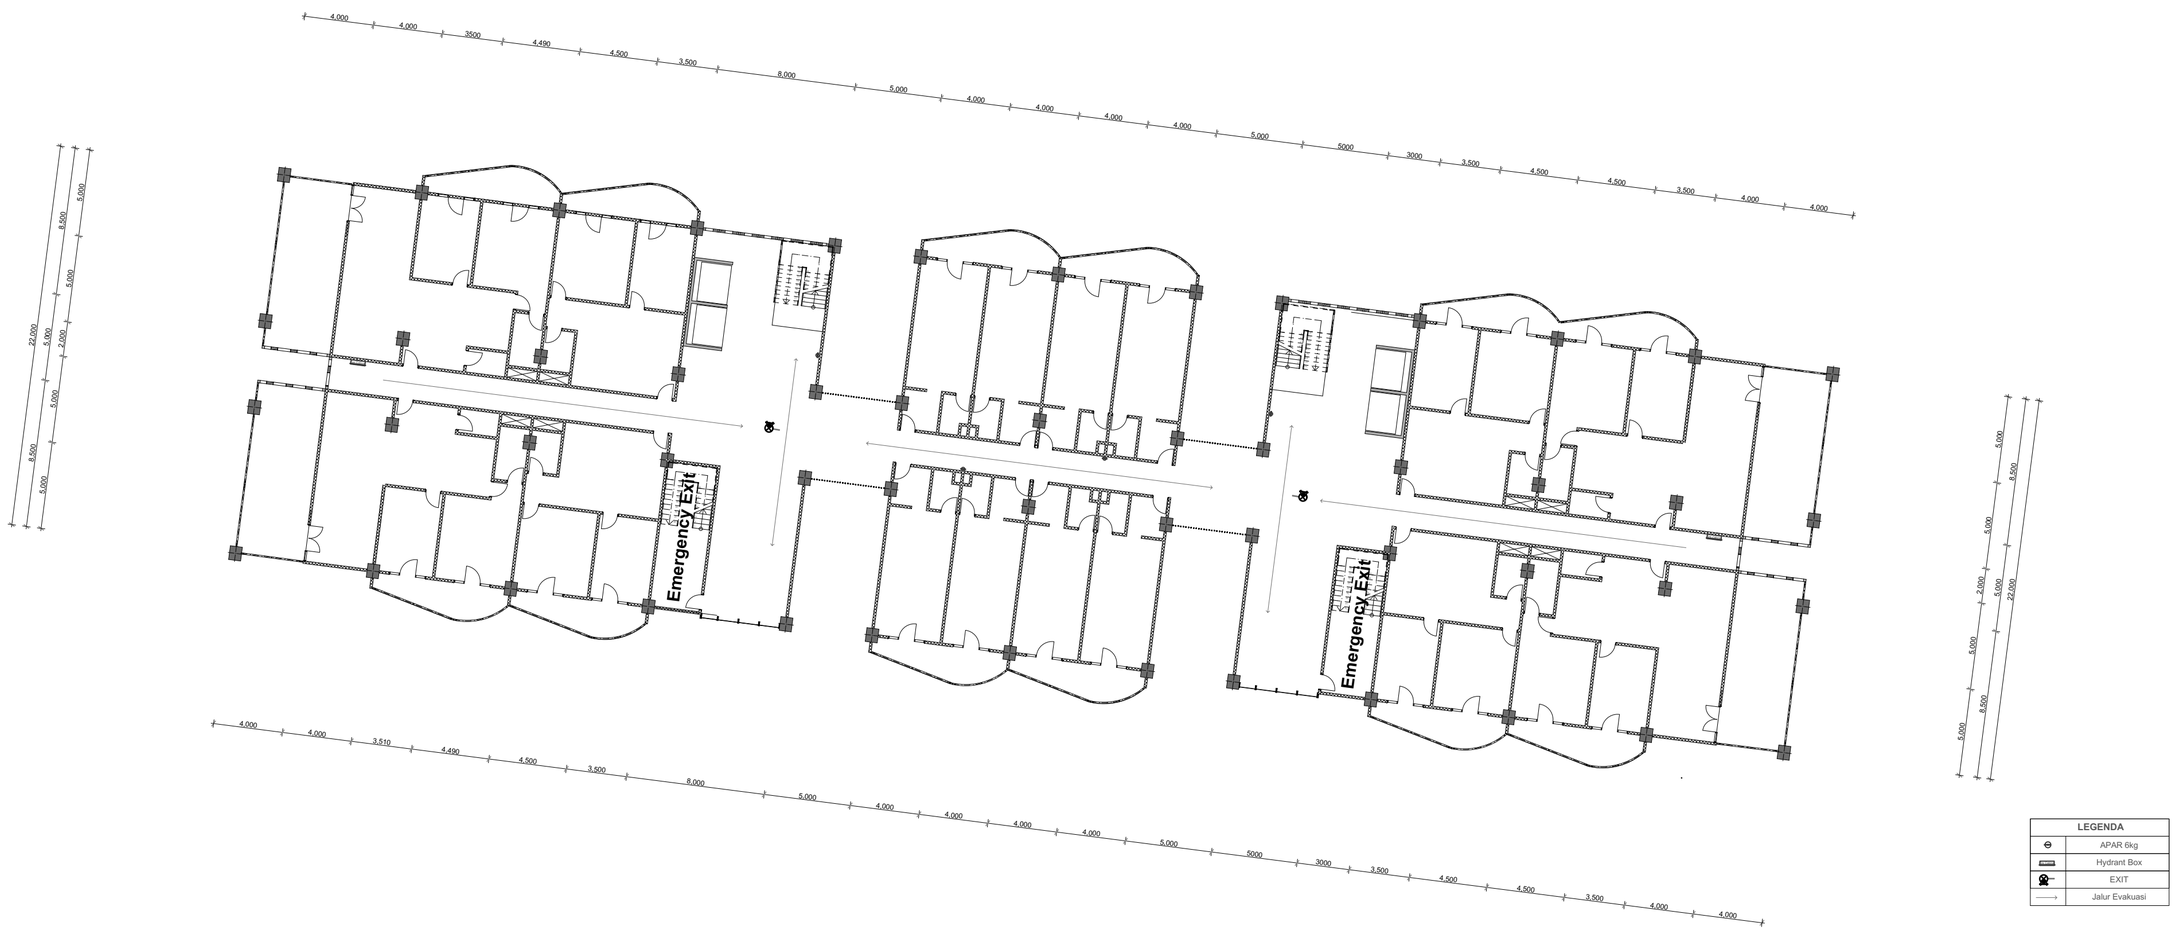


Department of Architecture Faculty of Engineering and Planning	**Project** Proyek Akhir Sarjana **Judul** *High-Rise Apartment* di Kawasan Maguwoharjo	**Dosen Pembimbing** *Ir. Supriyanta, M.Si.* **Dosen Penguji** *Yulias Pratiwiw, ST, M.Eng*	**Mahasiswa** *Dwi Mairani Manaf 12512086*	**Judul Gambar** RENCANA HYDRANT & JALUR EVAKUASI LT 6th-8th **Skala** 1:250	**Arah Mata Angin** U	**Keterangan**	**Page** **Total**



Department of Architecture Faculty of Engineering and Planning	**Project** Proyek Akhir Sarjana **Judul** *High-Rise Apartment* di Kawasan Maguwoharjo	**Dosen Pembimbing** *Ir. Supriyanta, M.Si.* **Dosen Penguji** *Yulias Pratiwiw, ST, M.Eng*	**Mahasiswa** *Dwi Mairani Manaf* *12512086*	**Judul Gambar** RENCANA HYDRANT & JALUR EVAKUASI LT 9th **Skala** 1:250	**Arah Mata Angin** U	**Keterangan**	**Page** **Total**

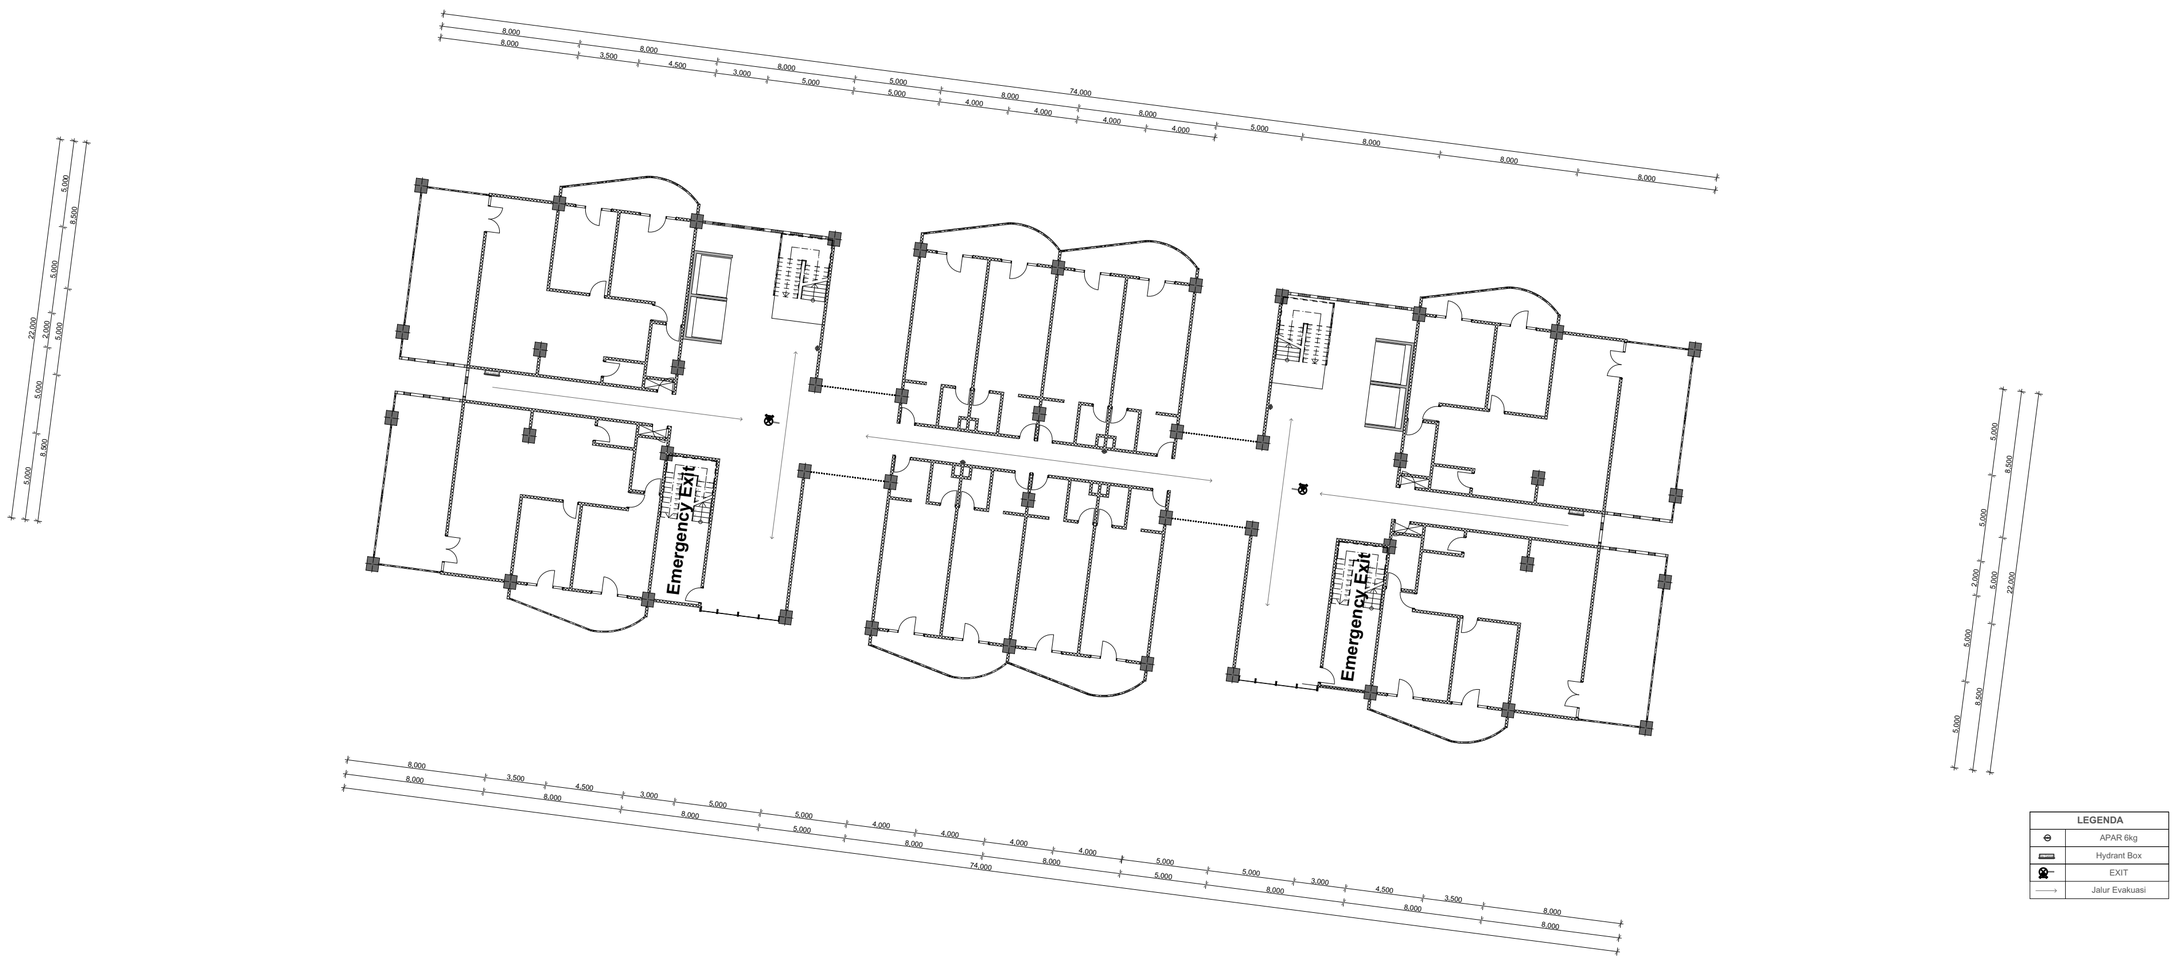



Department of Architecture Faculty of Engineering and Planning	**Project** Proyek Akhir Sarjana **Judul** *High-Rise Apartment* di Kawasan Maguwoharjo	**Dosen Pembimbing** *Ir. Supriyanta, M.Si.* **Dosen Penguji** *Yulias Pratiwiw, ST, M.Eng*	**Mahasiswa** *Dwi Mairani Manaf 12512086*	**Judul Gambar** RENCANA HYDRANT & JALUR EVAKUASI LT 10th-12th **Skala** 1:250	**Arah Mata Angin** U	**Keterangan**	**Page** **Total**

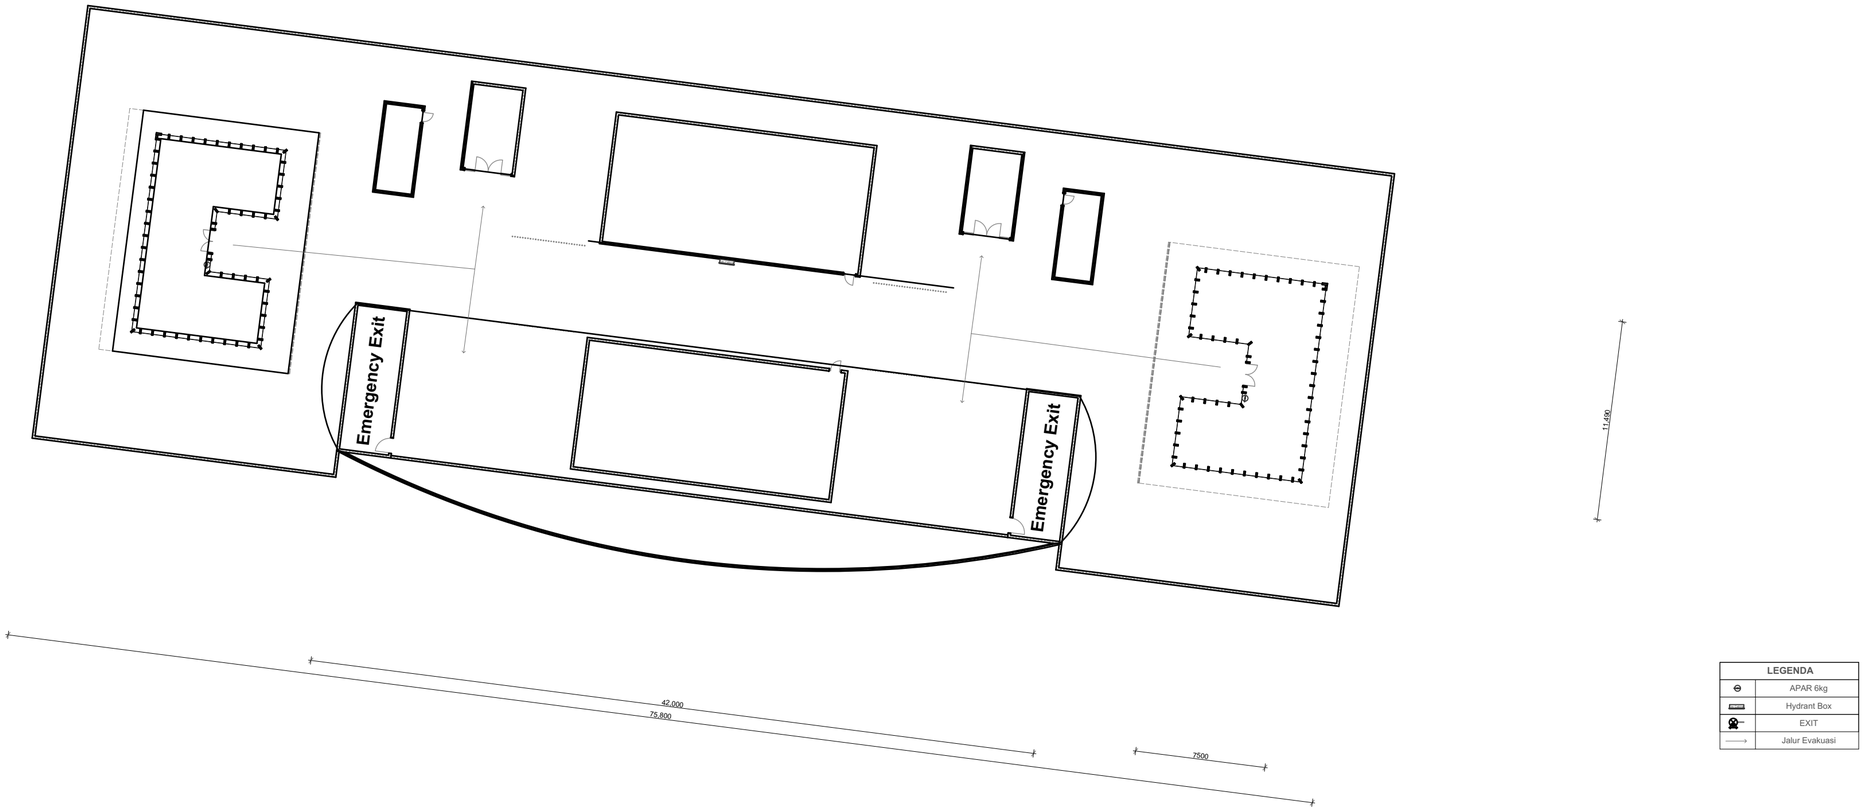


LEGENDA	
	APAR 6kg
	Hydrant Box
	EXIT
	Jalur Evakuasi


Department of Architecture Faculty of Engineering and Planning	**Project** Proyek Akhir Sarjana **Judul** *High-Rise Apartment* di Kawasan Maguwoharjo	**Dosen Pembimbing** *Ir. Supriyanta, M.Si.* **Dosen Penguji** *Yulias Pratiwiw, ST, M.Eng*	**Mahasiswa** *Dwi Mairani Manaf* *12512086*	**Judul Gambar** RENCANA HYDRANT & JALUR EVAKUASI LT ROOFTOP **Skala** 1:250	**Arah Mata Angin** U	**Keterangan**	**Page** **Total**

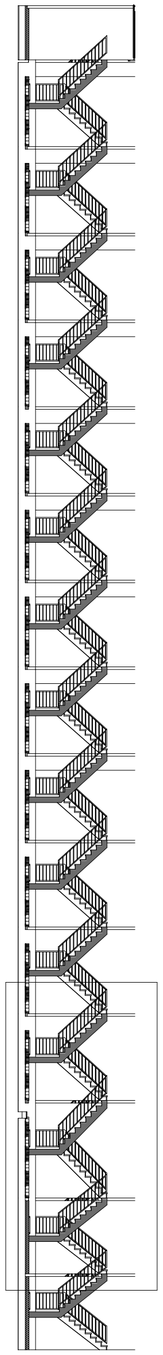


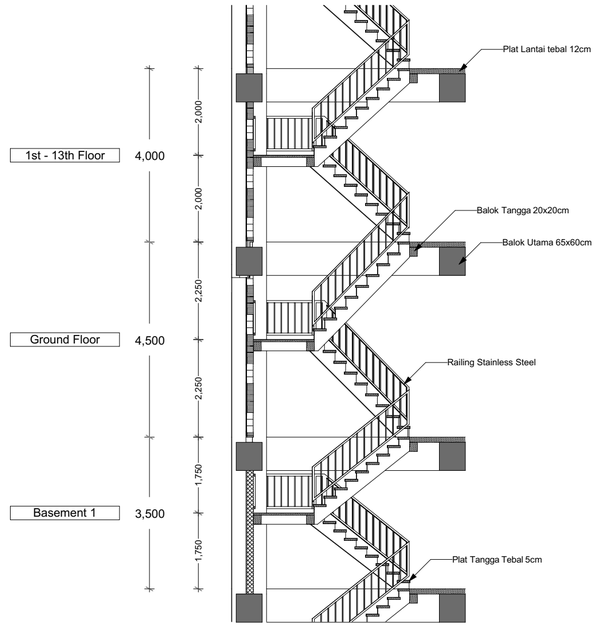

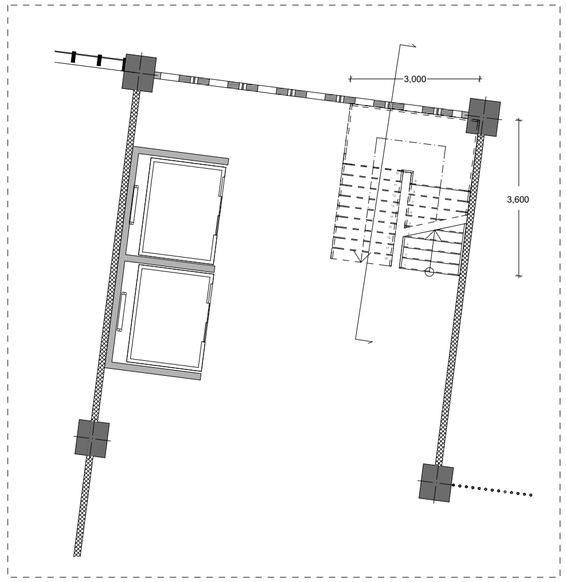

Department of Architecture Faculty of Engineering and Planning	**Project** Proyek Akhir Sarjana **Judul** *High-Rise Apartment* di Kawasan Maguwoharjo	**Dosen Pembimbing** *Ir. Supriyanta, M.Si.* **Dosen Penguji** *Yulias Pratiwiw, ST, M.Eng*	**Mahasiswa** *Dwi Mairani Manaf 12512086*	**Judul Gambar** RENCANA TANGGA UTAMA **Skala** 1:200, 1:100	**Arah Mata Angin** U	**Keterangan**	**Page** **Total**

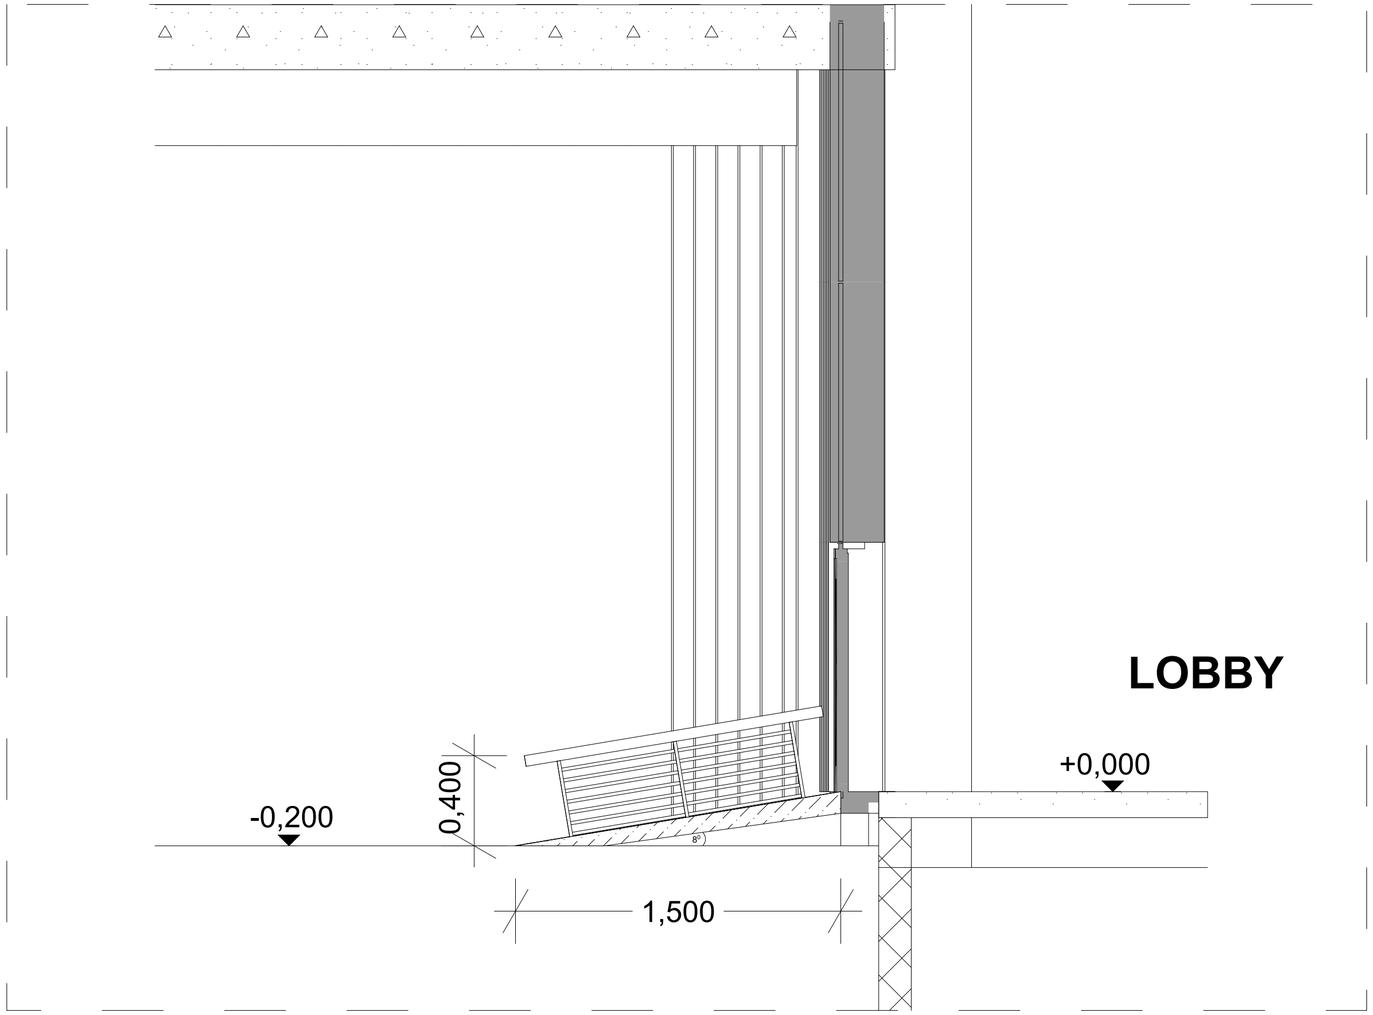


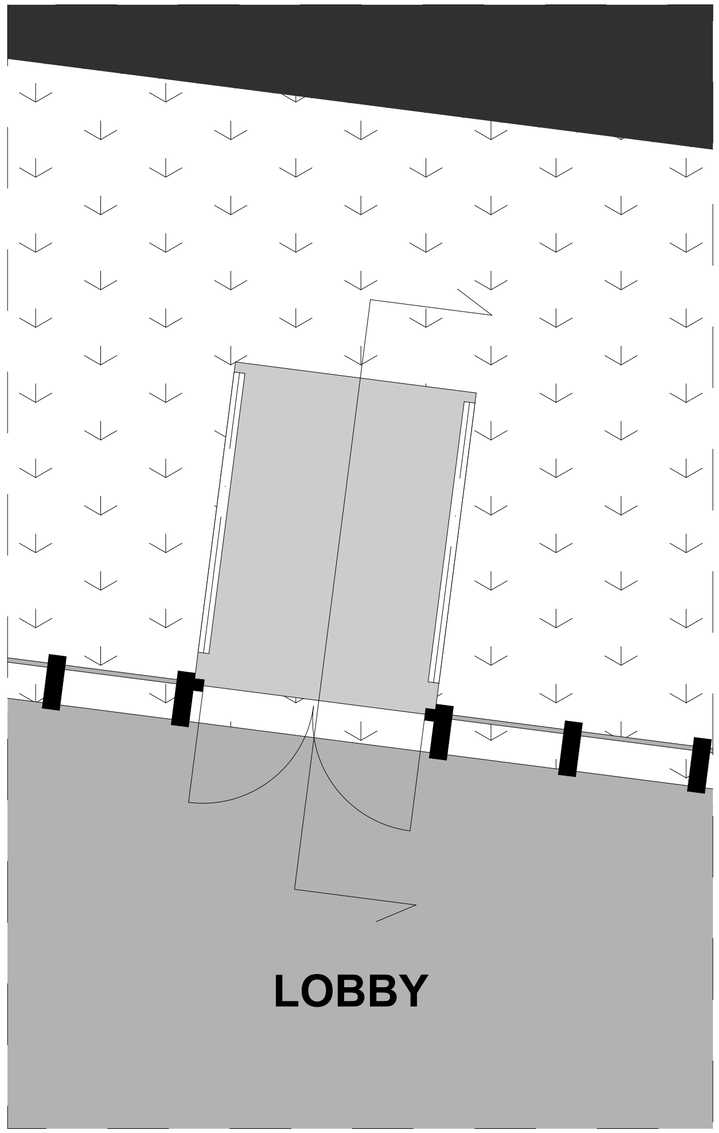

Department of Architecture Faculty of Engineering and Planning	**Project** Proyek Akhir Sarjana **Judul** *High-Rise Apartment* di Kawasan Maguwoharjo	**Dosen Pembimbing** *Ir. Supriyanta, M.Si.* **Dosen Penguji** *Yulias Pratiwiw, ST, M.Eng*	**Mahasiswa** *Dwi Mairani Manaf* *12512086*	**Judul Gambar** RENCANA BARIER FREE DESIGN **Skala** 1:20	**Arah Mata Angin** U	**Keterangan**	**Page** **Total**



Department of Architecture Faculty of Engineering and Planning	**Project** Proyek Akhir Sarjana **Judul** *High-Rise Apartment* di Kawasan Maguwoharjo	**Dosen Pembimbing** *Ir. Supriyanta, M.Si.* **Dosen Penguji** *Yulia Pratiwi, ST, M.Eng*	**Mahasiswa** *Dwi Mairani Manaf* *12512086*	**Judul Gambar** Site Plan **Skala** 1:400	**Arah Mata Angin** U	**Keterangan**	**Page** 2 **Total**

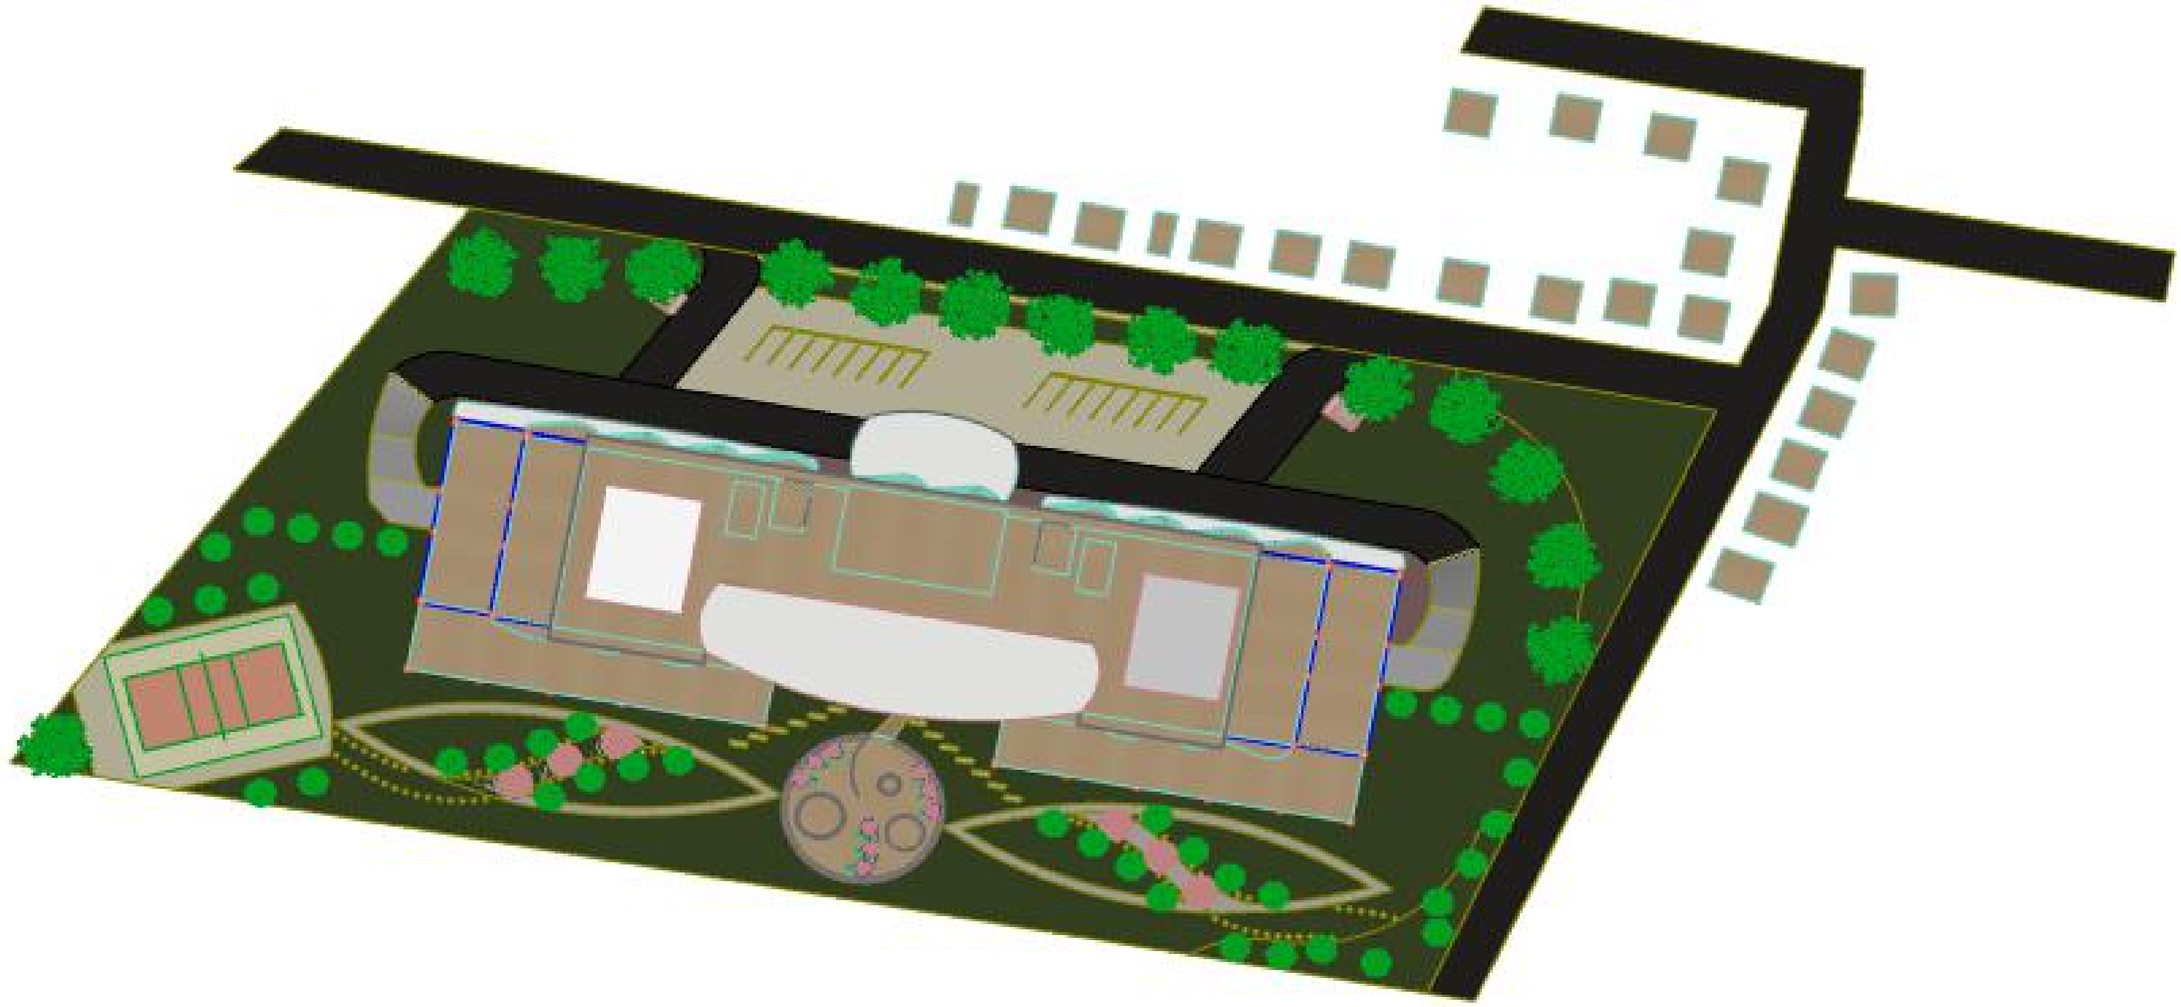

Department of Architecture
Faculty of Engineering and Planning

Project
Proyek Akhir Sarjana

Judul
High-Rise Apartment di Kawasan Maguwoharjo

Dosen Pembimbing
Ir. Supriyanta, M.Si.

Dosen Penguji
Yulia Pratiwi, ST, M.Eng

Mahasiswa
Dwi Mairani Manaf
12512086

Judul Gambar
Situasi


Skala

Arah Mata Angin
U

Keterangan

Page
3

Total

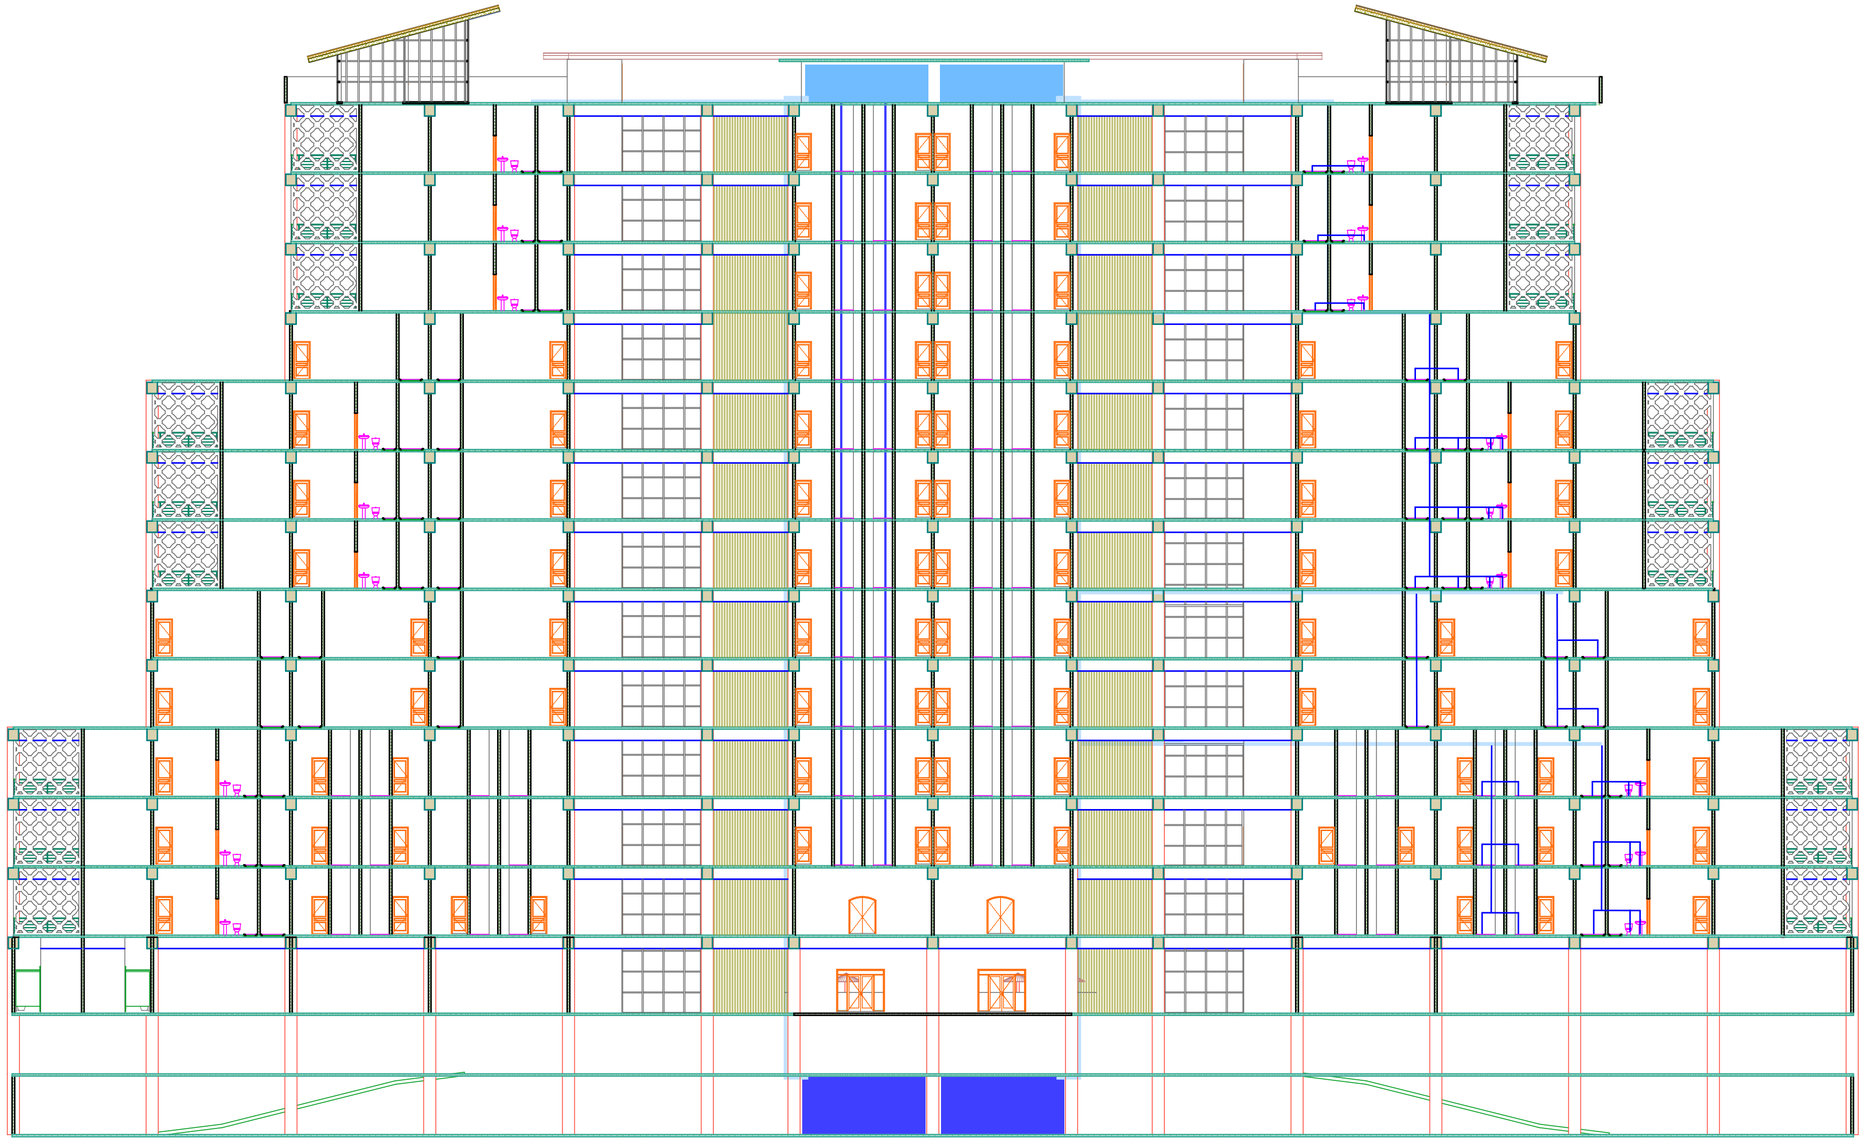

Keterangan	
	Ground Tank
	Roof Tank
	Air bersih

Department of Architecture Faculty of Engineering and Planning

Project
Proyek Akhir Sarjana

Judul
High-Rise Apartment di Kawasan Maguwoharjo

Dosen Pembimbing
Ir. Supriyanta, M.Si.

Dosen Penguji
Yulia Pratiwi, ST, M.Eng

Mahasiswa
Dwi Mairani Manaf
12512086

Judul Gambar
Skema Air Bersih


Skala
1:250

Arah Mata Angin
U

Keterangan


Page
27

Total

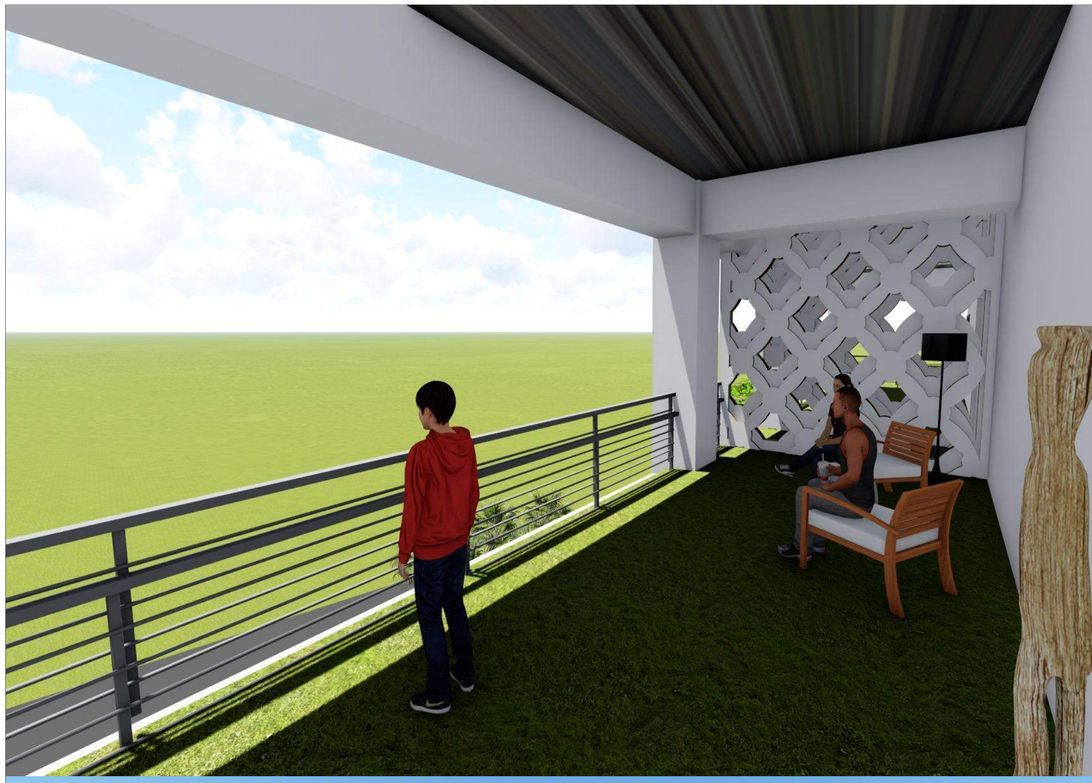





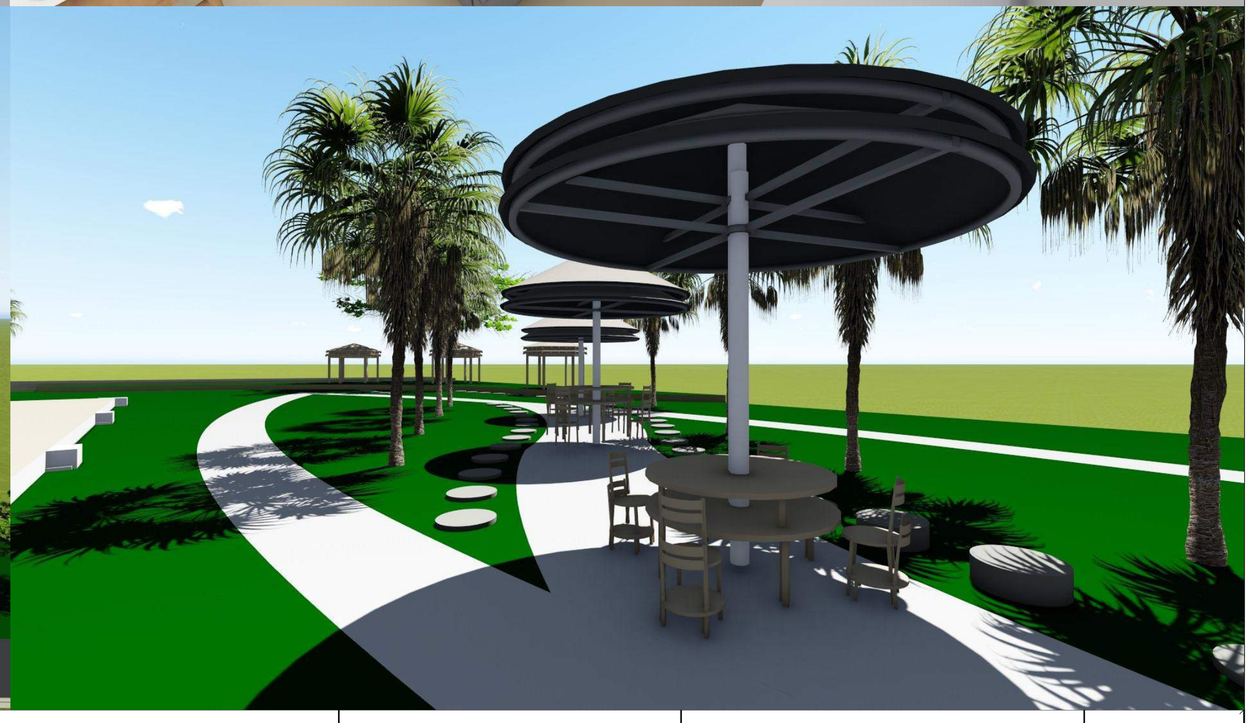

Department of Architecture Faculty of Engineering and Planning

Project
Proyek Akhir Sarjana

Judul
High-Rise Apartment di Kawasan Maguwoharjo

Dosen Pembimbing
Ir. Supriyanta, M.Si.

Dosen Penguji
Yulia Pratiwi, ST, M.Eng

Mahasiswa
Dwi Mairani Manaf
12512086

Judul Gambar
perspektif interior dan eksterior

Skala

Arah Mata Angin
U

Keterangan

Page
25

Total



Department of Architecture Faculty of Engineering and Planning	**Project** Proyek Akhir Sarjana **Judul** *High-Rise Apartment* di Kawasan Maguwoharjo	**Dosen Pembimbing** *Ir. Supriyanta, M.Si.* **Dosen Penguji** *Yulia Pratiwi, ST, M.Eng*	**Mahasiswa** *Dwi Mairani Manaf* *12512086*	**Judul Gambar** Dokumentasi Maket **Skala**	**Arah Mata Angin** U	**Keterangan**	**Page** **Total**